

INDEX

Fed. Aid Proj. No.	Fed. Road Dist. No.	State	County	Docket No.	Route No.	Sheet No.	Total Sheets
	14	S. C.	EDGEFIELD	19,235	231	1-A	24

<u>SHEET NO.</u>	<u>DESCRIPTION</u>
------------------	--------------------

1-A	COVER SHEET
1	TITLE SHEET
2	TYPICAL CROSS SECTION
	ENDWALLS, CATCH BASINS, ETC.
3	STANDARD SUPERELEVATION
4-6	PLAN AND PROFILE
	CULVERT AND BRIDGE
	STRUCTURE EXCAVATION
7-18	ROADWAY CROSS SECTIONS
	PIT CROSS SECTIONS
19	DITCH AND RAMP CROSS SECTIONS
20-21	OVERHAUL DIAGRAMS
22	MISCELLANEOUS <i>Ramps - Bt. Surf.</i>
23	RECAPITULATION SHEET "B"
24	RECAPITULATION SHEET "C"

NOTES TO RESIDENT ENGINEER: *NOTES ON RECAPITULATION SHEETS SHOULD BE READ CAREFULLY AND COMPLIED WITH IN FULL. THE RESIDENT ENGINEER SHOULD PERSONALLY CHECK THE PLANS AGAINST THE FOLLOWING LIST—*

1. GRADE POINTS OF ROADWAY SHOWN ON CROSS SECTIONS
2. CORRECTED BALANCES SHOWN ON PROFILE WITH BALANCE POINTS FOR OVERHAUL
3. PITS, DITCHES, AND RAMPS SHOWN ON PLANS
4. PLANS REFERENCED TO NOTES
5. CORRECT DRAINAGE STRUCTURES SHOWN ON PLANS
6. SOURCE OF RELAID PIPE SHOWN ON PLANS
7. RELOCATIONS AND GRADE CHANGES SHOWN ON PLAN & PROFILE SHEETS
8. EXCEPTIONS SHOWN ON PLANS, PROFILE, AND CROSS SECTIONS
9. SKETCHES AND COMPUTATION FOR ALL IRREGULAR ITEMS SUBMITTED
10. QUANTITIES PROPERLY SECTIONALIZED-RECAP SHEETS "B" & "C" FOR EACH SECTION
11. DETAIL LARGE SCALE LAYOUTS FOR CITY WORK
12. SUFFICIENT DATA SHOWN IN NOTES OR ON DETAIL LAYOUT TO CHECK MEASUREMENT OF CURB AND GUTTER, DRIVEWAYS, AND SIDEWALKS
13. OVERRUNS AND UNDERRUNS FULLY EXPLAINED
14. THE FOLLOWING DATA INKED ON FRONT OF EACH NOTE BOOK —
FULL CAPTION (AS SHOWN BY ORIGINAL PLANS), BOOK NUMBER, CONTENTS, CONTRACTOR,
RESIDENT ENGINEER, DATE COMPLETED, TYPE OF ROAD

<u>RES. ENGR.</u>	<u>CHECK</u>	<u>COL. OFFIC.</u>	<u>CHECK</u>
	✓		
	✓		
	✓		
	✓		
	✓		
	✓		
	✓		
	✓		
	✓		
	✓		

THE FINAL NOTE BOOKS PROPERLY MARKED AND DESCRIBED ARE AS FOLLOWS:

BOOK NO. 1 ALL CONSTRUCTION NOTES

BOOK NO. 2 EARTHWORK COMPUTATION SHEETS

BOOK NO. 3 _____

BOOK NO. 4 _____

BOOK NO. 5 _____

BOOK NO. 6 _____

BOOK NO. 7 _____

DATA CORRECT

DATA CORRECT	
Rm Keelingsworth 11-9-49	
RESIDENT ENGINEER	DATE

QUANTITIES CHECKED

QUANTITIES CHECKED	
RL. Cond. 12-19-49	
	DATE

FINAL CONSTRUCTION PLANS

DOCKET NO. 19,235 F.A.PROJ. NO. —
 PART NO. 1
 COUNTY EDGEFIELD

ROUTE NO. 231 ROAD 21

FROM ROAD 59 TO SALUDA COUNTY LINE

CONTRACTOR <u>PALMETTO CONSTRUCTION</u>	TYPE OF CONSTRUCTION <u>GRADING AND</u>
<u>CO. INC. COLUMBIA, S.C.</u>	<u>BITUMINOUS SURFACING</u>

RESIDENT ENGINEER R.M. KILLINGSWORTH DISTRICT ENGINEER D.M. CROCKETT

PROGRESS DATA

CONTRACT AWARDED OCTOBER 13, 1948

WORK BEGAN OCTOBER 9 1948

MAINTENANCE BEGAN -- NONE 19

PROJECT ACCEPTED AUGUST 27 1949

NOTE! THIS IS ALSO A PART OF CONTRACT COMPRISING
DOCKETS 19, 235 & 41, 240, PARTS 1 & 2. EDGEFIELD - SALUDA
COUNTIES -

TABLE OF OVERRUNS AND UNDERRUNS

[illegible]

NOTE: LIST ITEMS UNDER THE PROPER HEADING AND IN ORDER CARRIED IN THE CONTRACT

INDEX OF SHEETS

Sheet No.	Title Sheet
1-A	Moving Items
2-2A	Typical Sections of Improvement
3	Superelevation Standard
4-14	Plan & Profile
15-63	Cross Sections

SOUTH CAROLINA STATE HIGHWAY DEPARTMENT COLUMBIA

PLAN AND PROFILE OF PROPOSED STATE HIGHWAY

DKT. NOS 19.235 Pts. 1 & 2 AND 41.240

RD. 21 (RT. 231)

EDGEFIELD - SALUDA COUNTIES

FROM ROAD 59 TO ROUTE 19

SCALE: PLAN AND PROFILE 1 INCH = 100 FEET HORIZONTAL 1 INCH = 10 FEET VERTICAL

FED. ROAD DIV. NO.	STATE	COUNTY	DOCKET NO.	PROJECT NO.	ROUTE NO.	SHEET NO.	TOTAL SHEETS
3	S. C.	Edgefield Saluda	19.235 Pts. 1 & 2 & 41.240		Rd. 21	1	63

SUMMARY OF ESTIMATED QUANTITIES

	DKT. 19.235 Pt. 1	19.235 Pt. 2 & 41.240	
EARTHWORK			
Clearing & Grubbing within Roadway	Nec'y.	Nec'y.	Acres
" " " of Borrow & Material Pits	0.5	0.5	C.Y.
Unclassified Excavation	5232	15,635	C.Y.H.M.
Overhaul	14,442	49,170	C.Y.
Selected Material for Shoulders	802	2709	
BASE COURSE			
Earth, Type Base Course (Ground Surf. Material)	2805	9530	C.Y.
Scarifying, Mixing, Remixing, Shaping & Reshaping	15,252	51,801	M.S.Y.
Add'l. " "	4,000	13,000	"
SURFACING			
Bituminous Surfacing (Inverted Penetration with Seal)	14,476	49,180	S.Y.
STRUCTURES			
15" R.C. Pipe	20	120	L.F.
18" " "	92	184	"
24" " "	64	120	"
30" " "		68	"
72" " "	44	51	"
18" Relaid Pipe		27	"
24" Relaid Pipe			
INCIDENTALS			
Reset Fences	3765	6640	L.F.
4" Tile Underdrains		200	"

DKT. 19.235 Part 1
Sta. 157+50.0 to 227+37.9
(See Sheets 4 thru 6)

DKTS. 19.235 Part 2 & 41.240
Sta. 227+37.9 to 463+28.0
(See Sheets 6 thru 14)



LAYOUT

Scale: 1 inch = 5280 feet

	19.235 Pt. 1	19.235 Pt. 2 & 41.240	
Net Length of Roadway	1.323	4.468	Miles
Net Length of Bridges			Miles
Net Length of Project	1.323	4.468	Miles
Length of Exceptions			Miles
Gross Length of Project	1.323	4.468	Miles

Equalities in Stationing

None

CONVENTIONAL SIGNS

State Line	Trolley Poles
County Line	Power Poles
City or Town Limits	Telephone or Telegraph Poles
Property Line	Marsh
Fence	Trees
Retaining Wall	Brush
Existing Road	Stumps
℄ and R.O.W. Lines of	Buildings
Proposed Road	Bridge
Railroad	Concrete Box Culvert
Levee or Embankment	Pipe Culvert
Guard Rail	Drop Inlet and Culvert
Point of Intersection (P. I.)	Hub on Center Line

LEGEND

PROPOSED PROJECT
OTHER ROADS

Note: All workmanship and material on this project to conform with South Carolina State Highway Department Standard Specifications for Highway Construction dated March 15th 1939, as approved by the Administrator, Federal Works Agency.

APPROVED

S. N. Pearson
STATE HIGHWAY ENGINEER
9/3/48

RECOMMENDED FOR APPROVAL

DISTRICT ENGINEER
PUBLIC ROADS ADMINISTRATION
FEDERAL WORKS AGENCY

APPROVED

DIVISION ENGINEER
PUBLIC ROADS ADMINISTRATION
FEDERAL WORKS AGENCY

MOVING ITEMS

Docket No. 19.235

Edgefield Co

Rd. 21 (Rt. 231)

Item No.	Location	Description	Work to be done	Unit Price	Owner
1	Rt. Sta 189+75	Wood frame bldg, one story, tin Roof, native stone pillars, Size 16x22, No Chimney, Fair condition	Move across Rd. for a distance not to exceed 322 ft	Lump Sum	J. Watson Wright
2	Rt. Sta 190+00	Wood frame double Garage, no floor, post in ground, tar paper roof, bad condition.	Move on same side of Rd diagonally for distance not to exceed 300 ft	" "	J. Watson Wright
3	Rt. Sta 232+00	Wood frame, one story Bldg 20x30, Native stone pillars, tin Roof, no chimney	Move on same side of Rd diagonally, distance not to exceed 200 ft, to a site selected by owner	" "	George Rauton
4	Lt. Sta 381+50	Old wood frame Cotton Gin 32x40, two story, Wood Shingle Roof, Some old Machinery in bldg.	Move back to clear Right of way	" "	R.L. Powell
5	Lt. Sta 388+00	Open Well with 2" I.C. casing, Approx. 25' deep. Has elect. pump. Approx. 18' from ground surface to present water level	Dig new well and install elec. pump on oppsite side of Rd to Clear R/W. Point Selected by owner	" "	R.L. Powell

Face Plotted by _____
 Checked by _____
 Dimensions Plotted by _____
 Checked by _____
 Inked by _____
 Corrections Revised by _____
 Checked by _____
 Inked by _____
 Checked by _____
 Copies Transferred and Inked by _____

[illegible]

JIM SELF
See SHEET
NO - 4 - Part 2.



19,235 ~~Part 2~~
DOCKET NO. 41,240 F.A. PROJ. NO.
PART 2 = COUNTY EDGEFIELD
SALUDA

ROUTE NO 231 - ROAD 21
FROM EDGEFIELD -
SALUDA Co. LINE TO STATE ROUTE NO 19

CONTRACTOR PALMETTO CONSTRUCTION TYPE OF CONSTRUCTION GRADING &
CO. INC. COLUMBIA, S.C. BITUMINOUS SURFACING.

RESIDENT ENGINEER RM KILLINGSWORTH DISTRICT ENGINEER D.M. CROCKETT

CONTRACT AWARDED OCTOBER 13, 1948
WORK BEGAN OCTOBER 9, 1948
MAINTENANCE BEGAN NONE 19
PROJECT ACCEPTED AUGUST 27, 1949

NOTE: THIS IS ALSO A PART OF CONTRACT COMPRISING
DOCKETS 19,235 & 41,240, PARTS 1 & 2. EDGEFIELD &
SALUDA COUNTIES.

SHEET NO.	DESCRIPTION
-----------	-------------

1-A	COVER SHEET
1	TITLE SHEET
2	TYPICAL CROSS SECTION
-----	ENDWALLS, CATCH BASINS, ETC.
3	STANDARD SUPERELEVATION
4-12	PLAN AND PROFILE
-----	CULVERT AND BRIDGE
-----	STRUCTURE EXCAVATION
13-49	ROADWAY CROSS SECTIONS
-----	PIT CROSS SECTIONS
50-55	DITCH AND RAMP CROSS SECTIONS
56-61	OVERHAUL DIAGRAMS
62	MISCELLANEOUS <i>Bit. Surfacing + Scarifying, MIXING, Etc. of Ramps + Intersections</i>
63	RECAPITULATION SHEET "B"
64	RECAPITULATION SHEET "C"

1. GRADE POINTS OF ROADWAY SHOWN ON CROSS SECTIONS
2. CORRECTED BALANCES SHOWN ON PROFILE WITH BALANCE POINTS FOR OVERHAUL
3. PITS, DITCHES, AND RAMPS SHOWN ON PLANS
4. PLANS REFERENCED TO NOTES
5. CORRECT DRAINAGE STRUCTURES SHOWN ON PLANS
6. SOURCE OF RELAID PIPE SHOWN ON PLANS
7. RELOCATIONS AND GRADE CHANGES SHOWN ON PLAN & PROFILE SHEETS
8. EXCEPTIONS SHOWN ON PLANS, PROFILE, AND CROSS SECTIONS
9. SKETCHES AND COMPUTATION FOR ALL IRREGULAR ITEMS SUBMITTED
10. QUANTITIES PROPERLY SECTIONALIZED-REAR SHEETS "B" & "C" FOR EACH SECTION
11. DETAIL LARGE SCALE LAYOUTS FOR CITY WORK
12. SUFFICIENT DATA SHOWN IN NOTES OR ON DETAIL LAYOUT TO CHECK MEASUREMENT OF CURB AND GUTTER, DRIVEWAYS, AND SIDEWALKS
13. OVERRUNS AND UNDERRUNS FULLY EXPLAINED
14. THE FOLLOWING DATA INKED ON FRONT OF EACH NOTE BOOK ---
FULL CAPTION (AS SHOWN BY ORIGINAL PLANS), BOOK NUMBER, CONTENTS, CONTRACTOR,
RESIDENT ENGINEER, DATE COMPLETED, TYPE OF ROAD

[illegible]

BOOK NO. 1 *Original & Final Roadway Cross Sections*
BOOK NO. 2 *Miscellaneous Notes*
BOOK NO. 3 *Earthwork Computation Sheets*
BOOK NO. 4 _____
BOOK NO. 5 _____
BOOK NO. 6 _____
BOOK NO. 7 _____

QUANTITIES CHECKED

Rm Kellogg 11.9.49

DATE

TABLE OF OVERRUNS AND UNDERRUNS							
ITEM	UNIT	CONTRACT QUANTITIES	RET. ENGR. FINAL QUAN.	PAY GUAR. COL. OFFICE	OVERRUN	UNDERRUN	EXPLANATION
EARTHWORK							
C & G WITHIN R.O.W.	LS	5,400.00	5,400.00		-	-	
C & G OF PITS	A	0.5				0.5	Not Necessary
UNCLASSIFIED EXCAVATION	CY	15,635	16,686	1715.7	.50		
EXCAVATION FOR STRUCTURES		NONE			1,051		Actual Final Measurements
OVERHAUL	CYHM	49,170	38,306	37598	.05	10,864	Pits obtained Nearer than anticipated
SELECTED MATERIAL FOR SH.LDS	CY	2,709	3708		.60	1	Original Quantities Wrong
BASE COURSE							
EARTH TYPE (G-2) BASE	CY	9,530	8701		.60	829	Not Needed to obtain 6" Compaction
SCARIFYING MIXING ETC.	MSY	51,801	56,720	2.00		.081	original Quantities overestimated on Ramps
ADD. "	MSY	13,000	00			13.000	Not necessary
SURFACE COURSE							
BITUMINOUS SURFACING	S.Y	49,180	49,098	.37		82	Treated all that was necessary
STRUCTURES							
CLASS "A" CONCRETE		NONE					
" " " " " "		"					
" " " " " "		"					
REINFORCING STEEL		"					
1.5" R.C. PIPE	LF	420	392	2.00		28	Not Needed
1.8" R.C. "	LF	484	388	3.00		96	Ditto
2.4" R.C. "	LF	120	112	5.00		8	Ditto
3.0" R.C. "	LF	68	68	2.00	-	-	
1.8" RELAID "	LF	51	27	2.00		24	Ditto
2.4" RELAID "	LF	27	27	2.50	-	-	
3.0" R.C. "	LF	0	32	25.00	32		Cattle Pass called for in R/W special Provisions
INCIDENTAL CONSTRUCTION							
RESET FENCES	LF	6,640	3845	.10		2795	MOVED ALL THAT WAS NECESSARY TO CLEAR CONST. LINES.
4" TILE UNDERDRAIN	LF	200	0			200	Not Needed
MOVING ITEM NO 3	LS	500.00	500.00		-	-	
MOVING ITEM NO 4	LS	1,000.00	1,000.00		-	-	
MOVING ITEM NO 5	LS	500.00	500.00		-	-	
			47346.55				
SHRINKAGE							
NET MILEAGE	Mi	30.00	20.29				
		4,468	4,468				

NOTE: LIST ITEMS UNDER THE PROPER HEADING AND IN ORDER CARRIED IN THE CONTRACT

INDEX OF SHEETS

Sheet No. 1	Title Sheet
1-A	Moving Items
2-2A	Typical Sections of Improvement
3	Superelevation Standard
4-14	Plan & Profile
15-63	Cross Sections

SOUTH CAROLINA STATE HIGHWAY DEPARTMENT COLUMBIA

PLAN AND PROFILE OF PROPOSED STATE HIGHWAY

DKT. NOS 19,235 Pts. 1 & 2 AND 41,240

RD. 21 (RT. 231)

EDGEFIELD - SALUDA COUNTIES

FROM ROAD 59 TO ROUTE 19

SCALE: PLAN AND PROFILE 1 INCH = 100 FEET HORIZONTAL 1 INCH = 10 FEET VERTICAL

FED. ROAD DIV. NO.	STATE	COUNTY	DOCKET NO.	PROJECT NO.	ROUTE NO.	SHEET NO.	TOTAL SHEETS
3	S. C.	Edgefield Saluda	19,235 Pts. 1 & 2 & 41,240		7231 RD. 21	1	63

SUMMARY OF ESTIMATED QUANTITIES

	DKT. 19,235 Pt. 1	19,235 Pt. 2 & 41,240	
EARTHWORK			
Clearing & Grubbing within Roadway	Nec'y.	Nec'y.	Acres
" " " of Borrow & Material Pits	6.5	0.5	C.Y.
Unclassified Excavation	5232	15,635	C.Y. H.M.
Overhaul	14,442	49,170	C.Y.
Selected Material for Shoulders	802	2709	
BASE COURSE			
Earth Type Base Course (Ground Surf. Material)	2805	9530	C.Y.
Scarifying, Mixing, Remixing, Shaping & Reshaping	15,252	51,801	M.S.Y.
Add'l. " " " " " "	4,000	13,000	"
SURFACING			
Bituminous Surfacing (Inverted Penetration with Seal)	14,476	49,180	S.Y.
STRUCTURES			
15" R. C. Pipe	20	120	L.F.
18" " "	92	484	"
24" " "	64	120	"
30" " "		68	"
72" " "	44		"
18" Relaid Pipe		51	"
24" Relaid Pipe		27	"
INCIDENTALS			
Reset Fences	3765	6640	L.F.
4" Tile Underdrains		200	"


DKTS. 19,235 Part 2 & 41,240
Sta. 227+37.9 to 463+28.0
(See Sheets 6 thru 14.)

NOTICE

THESE PLANS ARE SUBJECT TO CHANGE WITHOUT NOTICE. OFFICIAL BIDDERS' PLANS ARE ON FILE AT THE OFFICES OF THE S. C. STATE HIGHWAY DEPARTMENT IN COLUMBIA.

S. C. STATE HIGHWAY DEPARTMENT

DKT. 19,235 Part 1
Sta. 157+50.0 to 227+37.9
(See Sheets 4 thru 6)

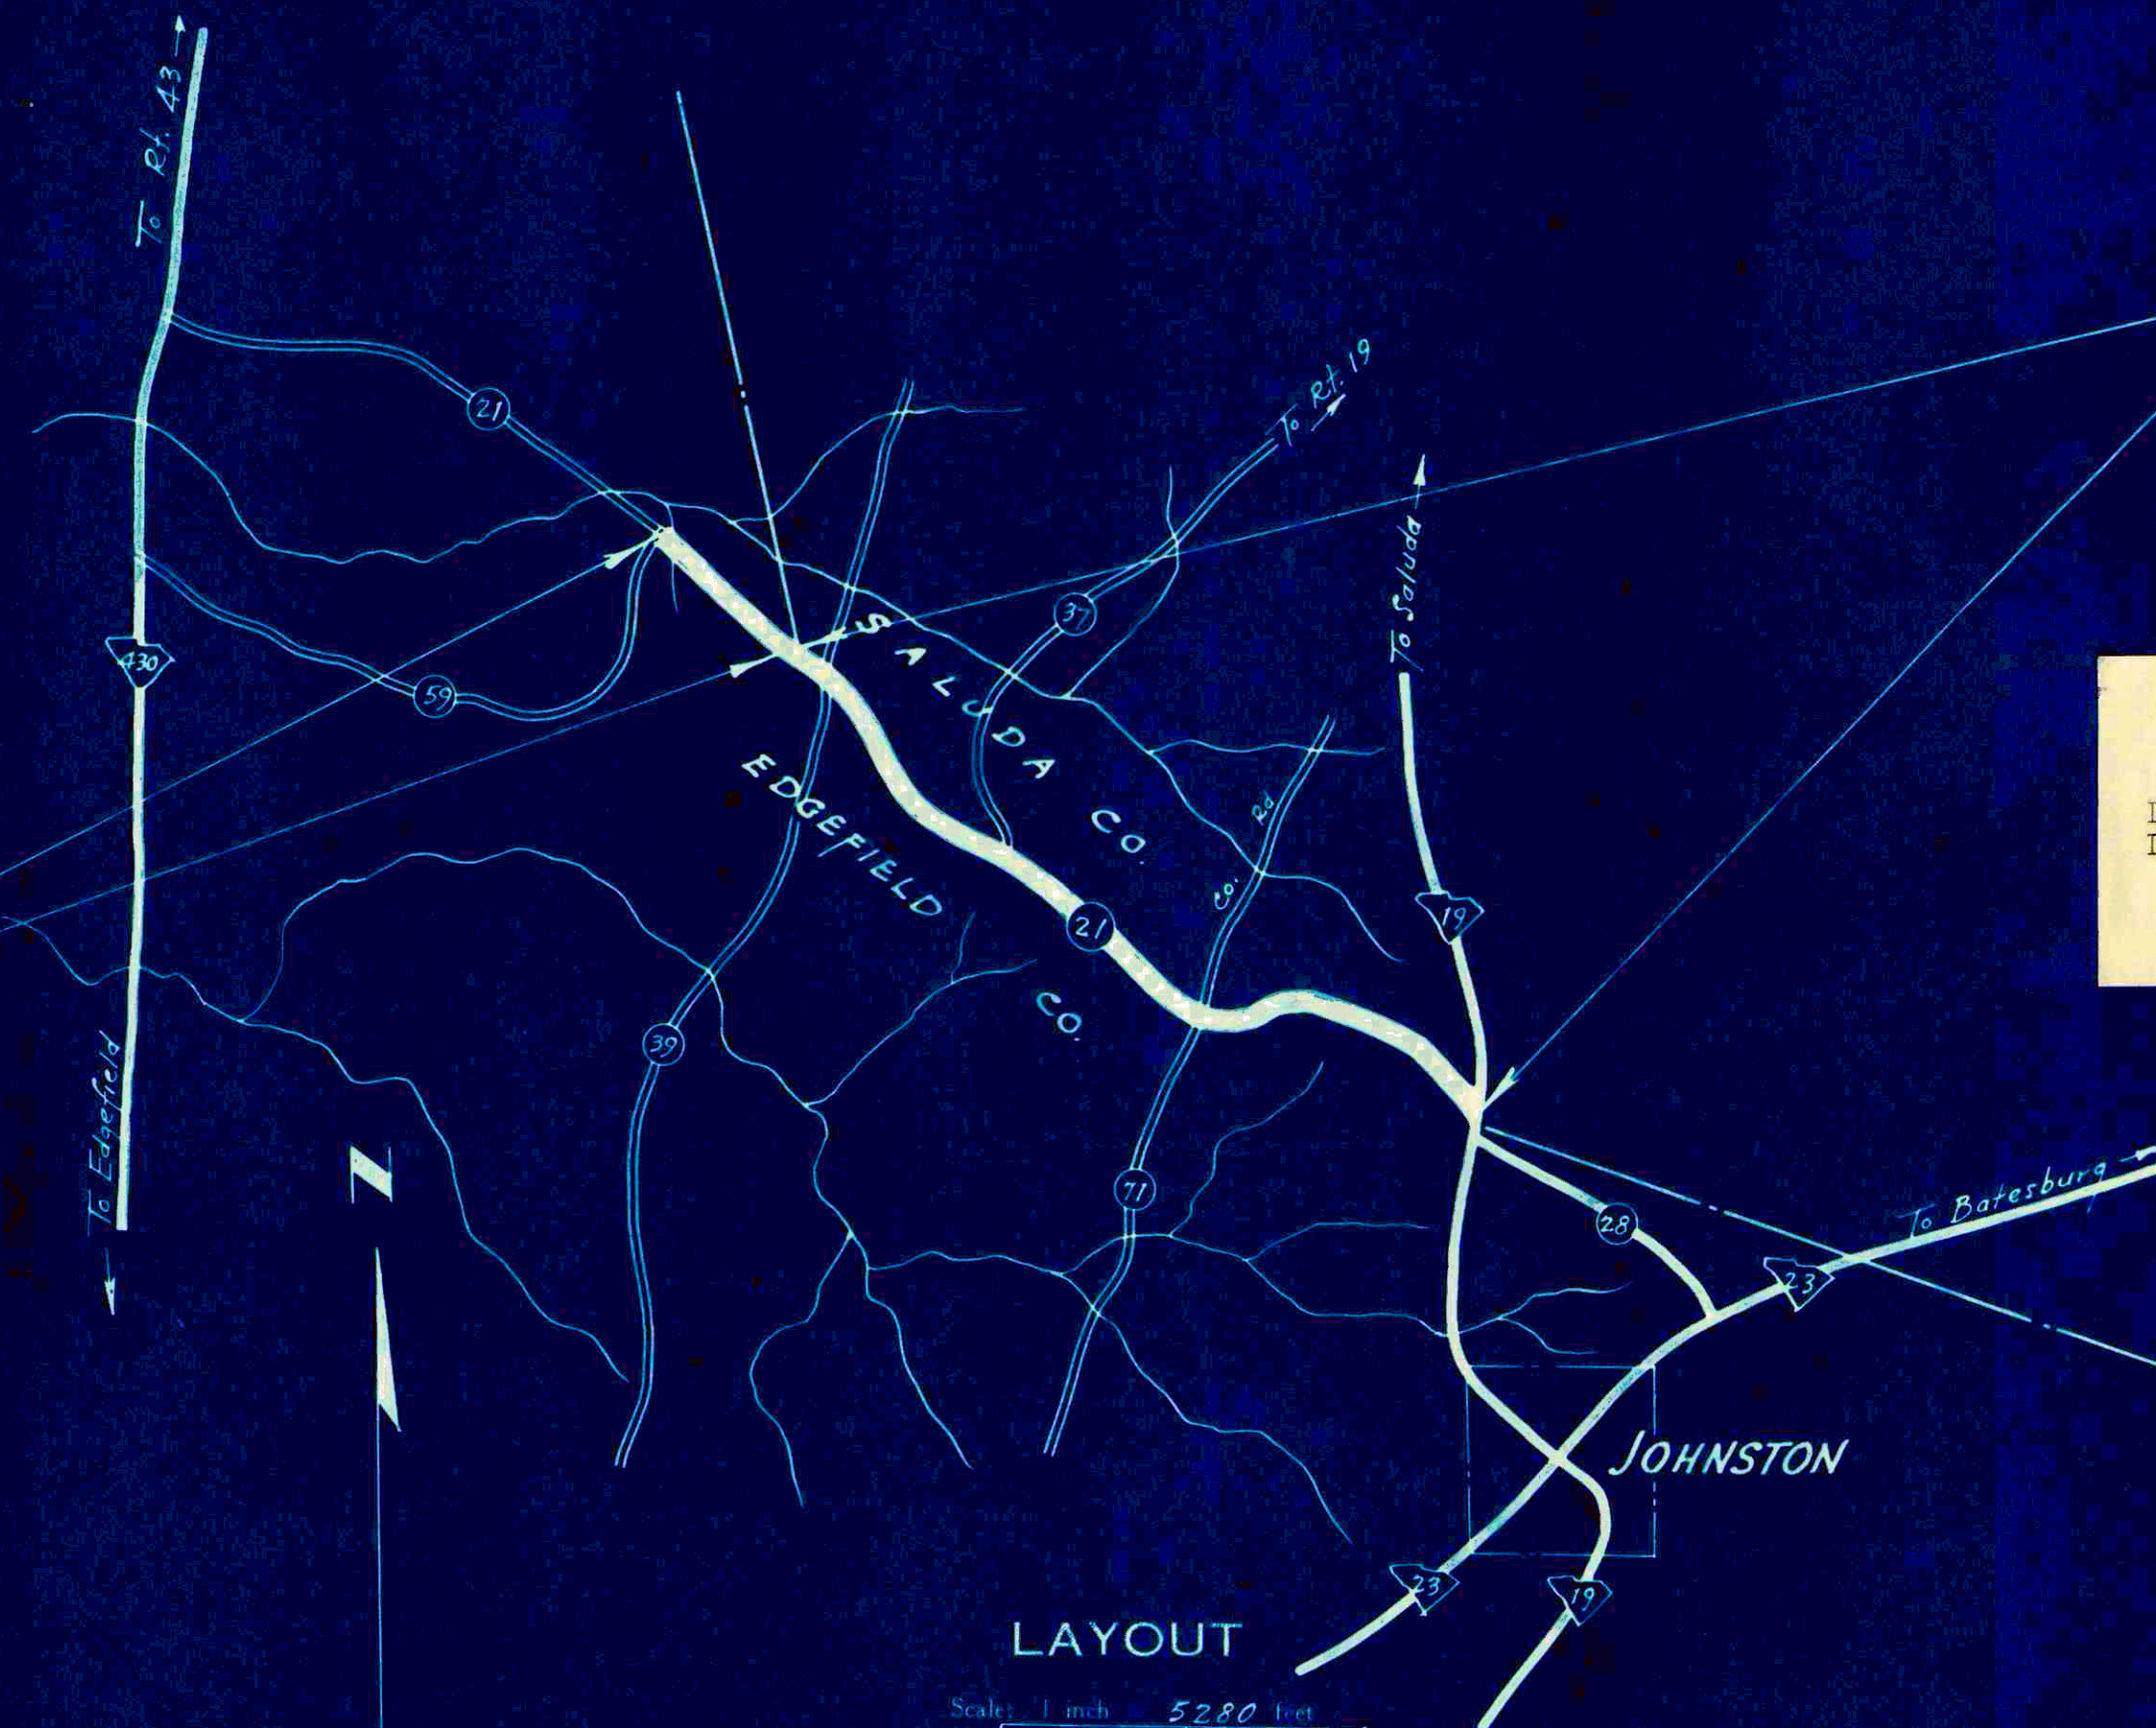

LAYOUT

Scale: 1 inch = 5280 feet

	19,235 Pt. 1	19,235 Pt. 2 & 41,240	
Net Length of Roadway	1.323	4.468	Miles
Net Length of Bridges			Miles
Net Length of Project	1.323	4.468	Miles
Length of Exceptions			Miles
Gross Length of Project	1.323	4.468	Miles

Equalities in Stationing
None

LEGEND

PROPOSED PROJECT
OTHER ROADS

CONVENTIONAL SIGNS

State Line	-----	Trolley Poles	--->--->---
County Line	-----	Power Poles	--->--->---
City or Town Limits	-----	Telephone or Telegraph Poles	--->--->---
Property Line	-----	Marsh	--->--->---
Fence	x x x	Trees	--->--->---
Retaining Wall	-----	Brush	--->--->---
Existing Road	-----	Stumps	--->--->---
Q and R.O.W. Lines of Proposed Road	-----	Buildings	--->--->---
Railroad	-----	Bridge	--->--->---
Levee or Embankment	-----	Concrete Box Culvert	--->--->---
Guard Rail	-----	Pipe Culvert	--->--->---
Point of Intersection (P. I.)	Δ	Drop Inlet and Culvert	--->--->---
		Hub on Center Line	--->--->---

Note: All workmanship and material on this project to conform with South Carolina State Highway Department Standard Specifications for Highway Construction dated March 15th 1939, as approved by the Administrator, Federal Works Agency.

APPROVED

S. M. Pearson
STATE HIGHWAY ENGINEER
9/3/48

RECOMMENDED FOR APPROVAL

DISTRICT ENGINEER
PUBLIC ROADS ADMINISTRATION
FEDERAL WORKS AGENCY

APPROVED

DIVISION ENGINEER
PUBLIC ROADS ADMINISTRATION
FEDERAL WORKS AGENCY

CROSS SECTION

SCALE 1 INCH = 5 FEET

FED. ROAD DIST. NO.	STATE	COUNTY	FED. AID PROJ. NO.	ROUTE NO.	SHEET NO.	TOTAL SHEETS
14	S. C.	EDGEFIELD	19235	21	63	67

MOVING ITEMS

Docket No. 19.235

Edgefield Co

Rd. 21 (Rt. 231)

Item No.	Location	Description	Work to be done	Unit Price	Owner
1	Rt. Sta 189+75	Wood frame bldg, one story, tin roof, native stone pillars, size 16x22, No Chimney, Fair condition	Move across Rd. for a distance not to exceed 322 ft	Lump Sum OMIT	J. Watson Wright
2	Rt. Sta 190+00	Wood frame double Garage, no floor, post in ground, tar paper roof, bad condition	Move on same side of Rd. diagonally for distance not to exceed 300 ft	OMIT	J. Watson Wright
3	Rt. Sta 232+00	Wood frame, one story Bldg 20x30, Native stone pillars, tin roof, no chimney	Move on same side of Rd. diagonally, distance not to exceed 200 ft, to a site selected by owner	OK	George Rauton
4	Lt. Sta 387+50	Old wood frame Cotton Gin 32x40, two story, wood shingle roof, some old machinery in bldg.	Move back to clear Right-of-way	OK	R. L. Powell
5	Lt. Sta 388+00	Open Well with 2" TC casing, approx. 25' deep. Has elect. pump approx. 18' from ground surface to present water level	Dig new well and install elec. pump on oppsite side of Rd to Clear R/W. Point Selected by owner	OK	R. L. Powell

Ground Surface Plotted by
" " Checked by
Template Sections Plotted by
" " Checked by
Drawn by
Checked by
Template Sections Revised by
" " Checked by
Final Areas by
" " Checked by
Quantities Transferred and Inked by

PLAN	DATE	BY	CHKD
DESIGNED			
PLOTTED			
NOTED			
NO.			



PROFILE	DATE	BY	CHKD
DESIGNED			
PLOTTED			
NOTED			
NO.			

FED. ROAD DIV. NO.	STATE	COUNTY	DOCKET NO.	ROAD NO.	SHEET NO.	TOTAL SHEETS
3	SC	SALUDA	19235	21	67	63

PART 2

SURVEY STA. 227+37.9 END OF DOCKET NO. 19235 PART 1 & BEGINNING OF DOCKET NO. 19235 PART 2 & DOCKET NO. 41240

JIM SELF

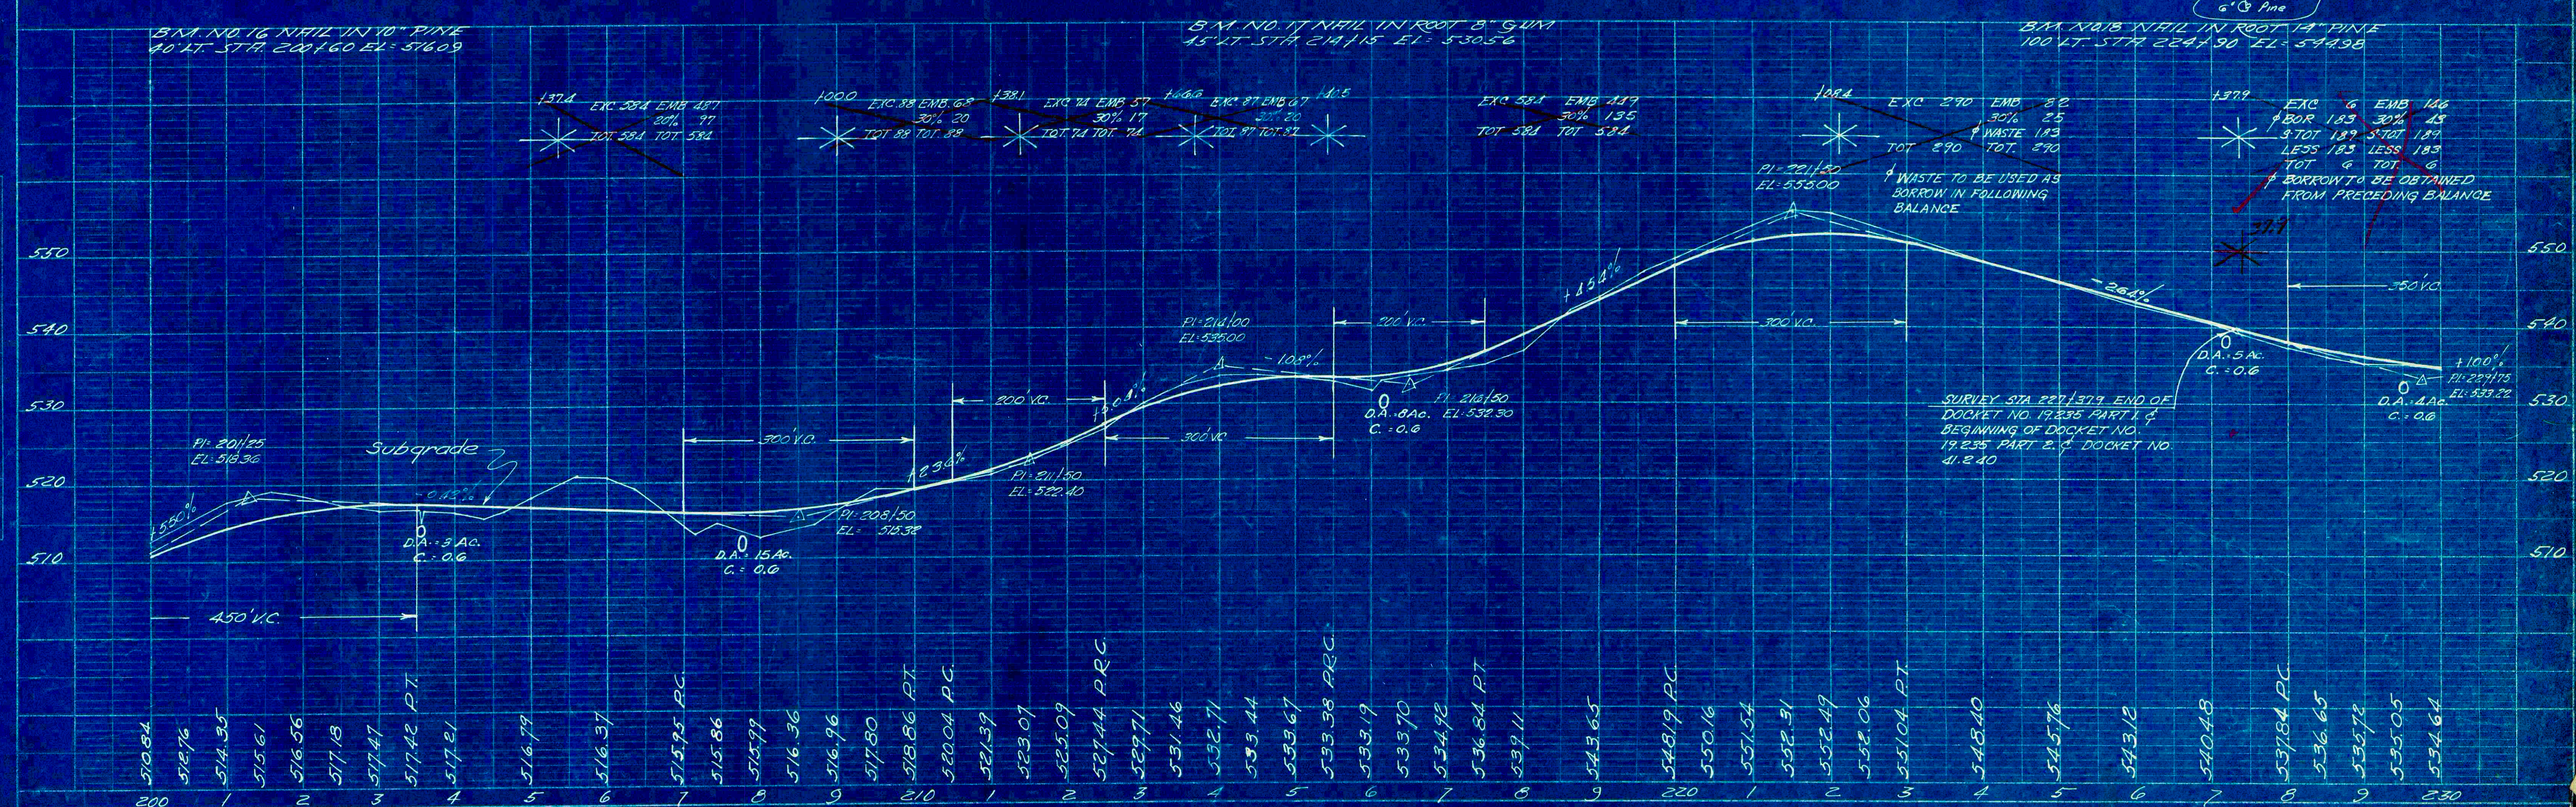
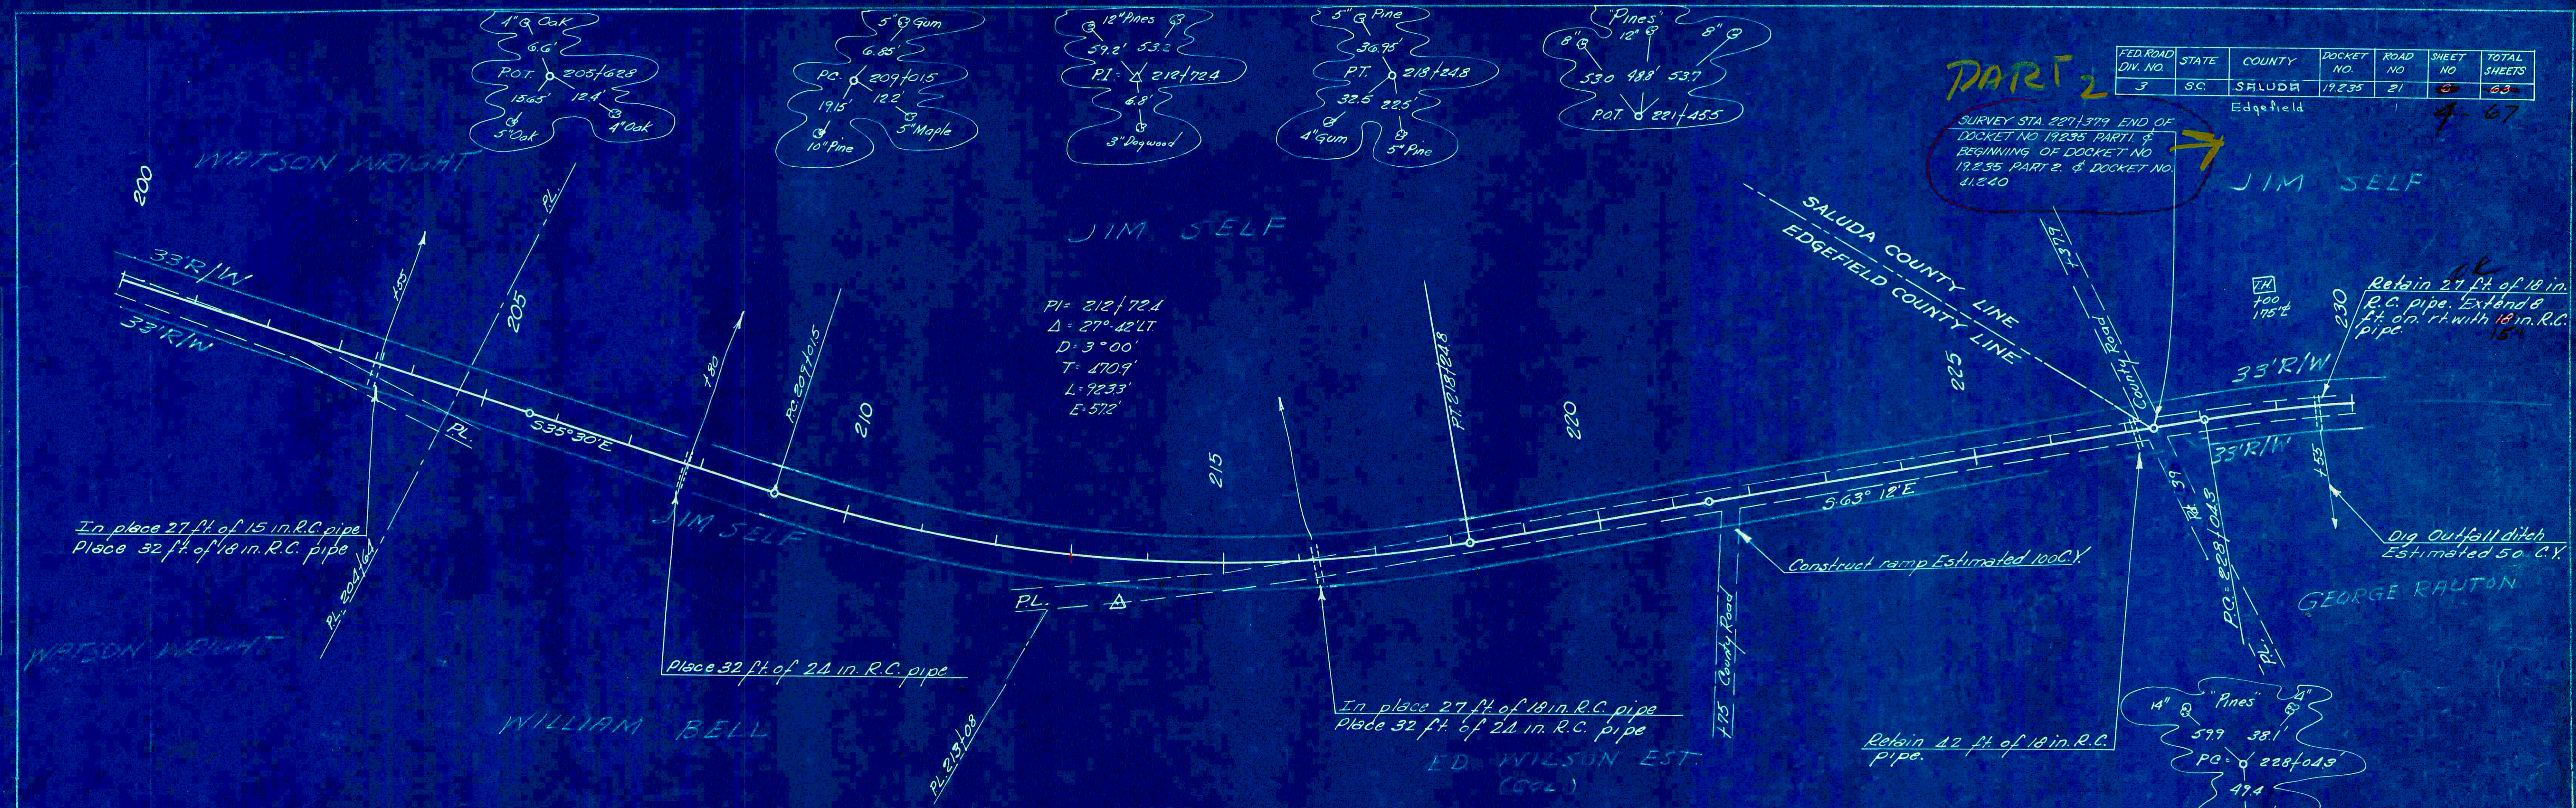


PLAN	DATE
DESIGNED	
PLOTTED	
CHECKED	
BY	
DATE	

PROFILE	DATE
DESIGNED	
PLOTTED	
CHECKED	
BY	
DATE	

FED. RD. DIST. NO.	STATE	COUNTY	DOCKET NO.	ROAD NO.	SHEET NO.	TOTAL SHEETS
3	GA.	SALUDA	13,235	21	7	63

Edgfield 5-67

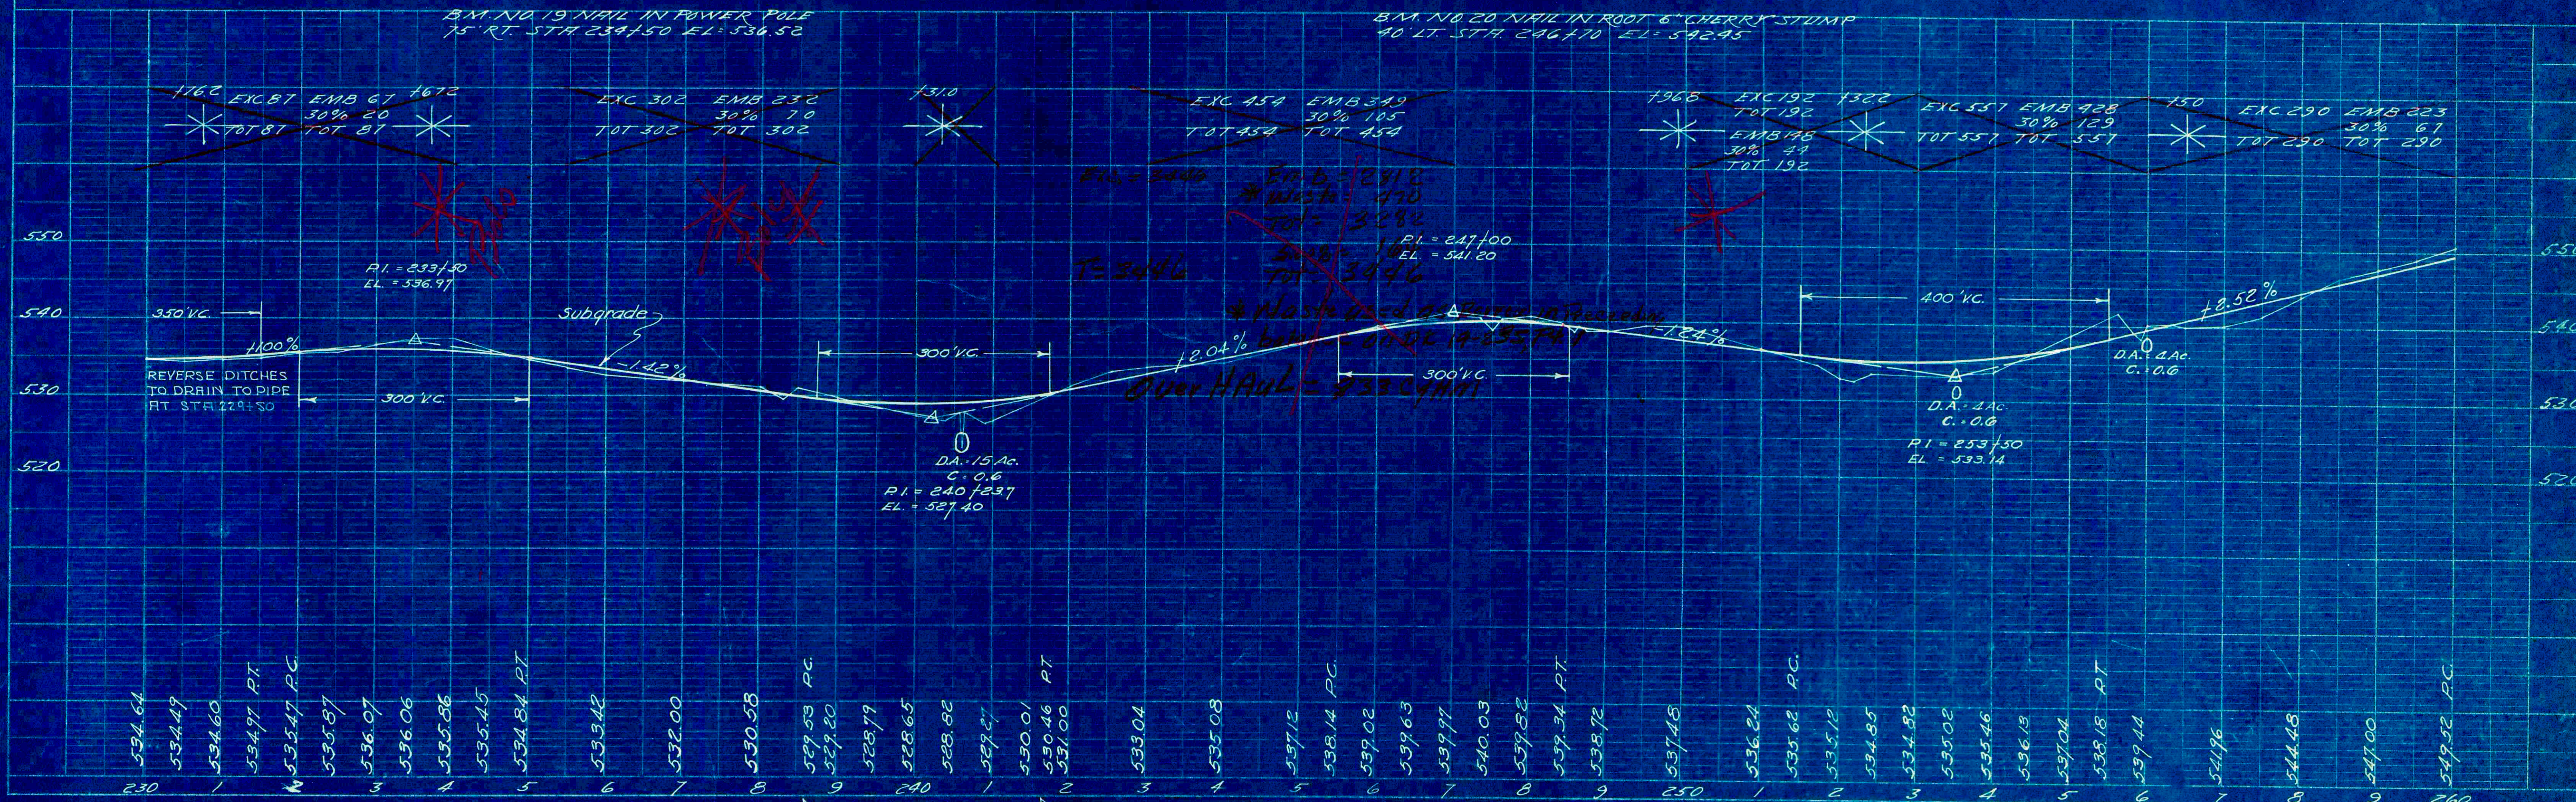
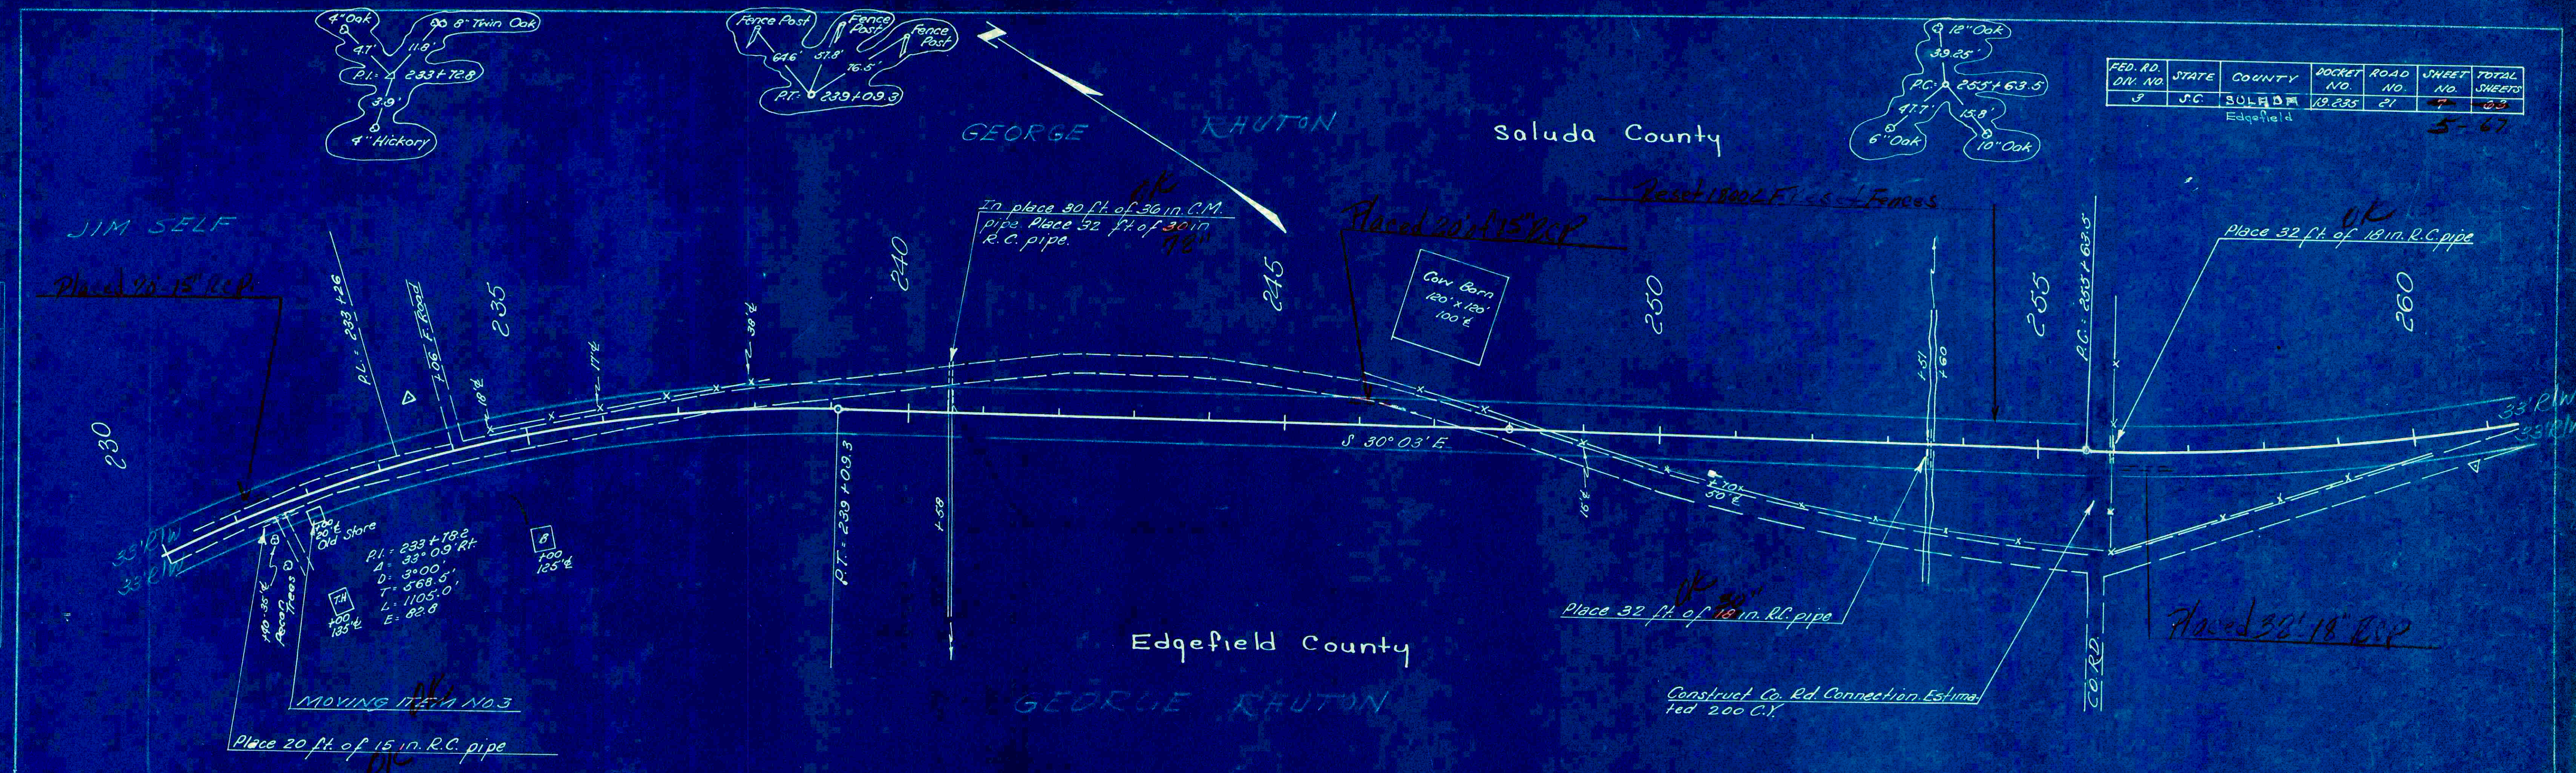


PLAN	DATE	BY
DESIGNED		
CHECKED		
NOTED		
NO.		

PROFILE	DATE	BY
DESIGNED		
CHECKED		
NOTED		
NO.		

FED. RD. DIV. NO.	STATE	COUNTY	DATE	ROAD NO.	SHEET NO.	TOTAL SHEETS
3	SC	Edgefield	10.23.5	21	6	25

Saluda

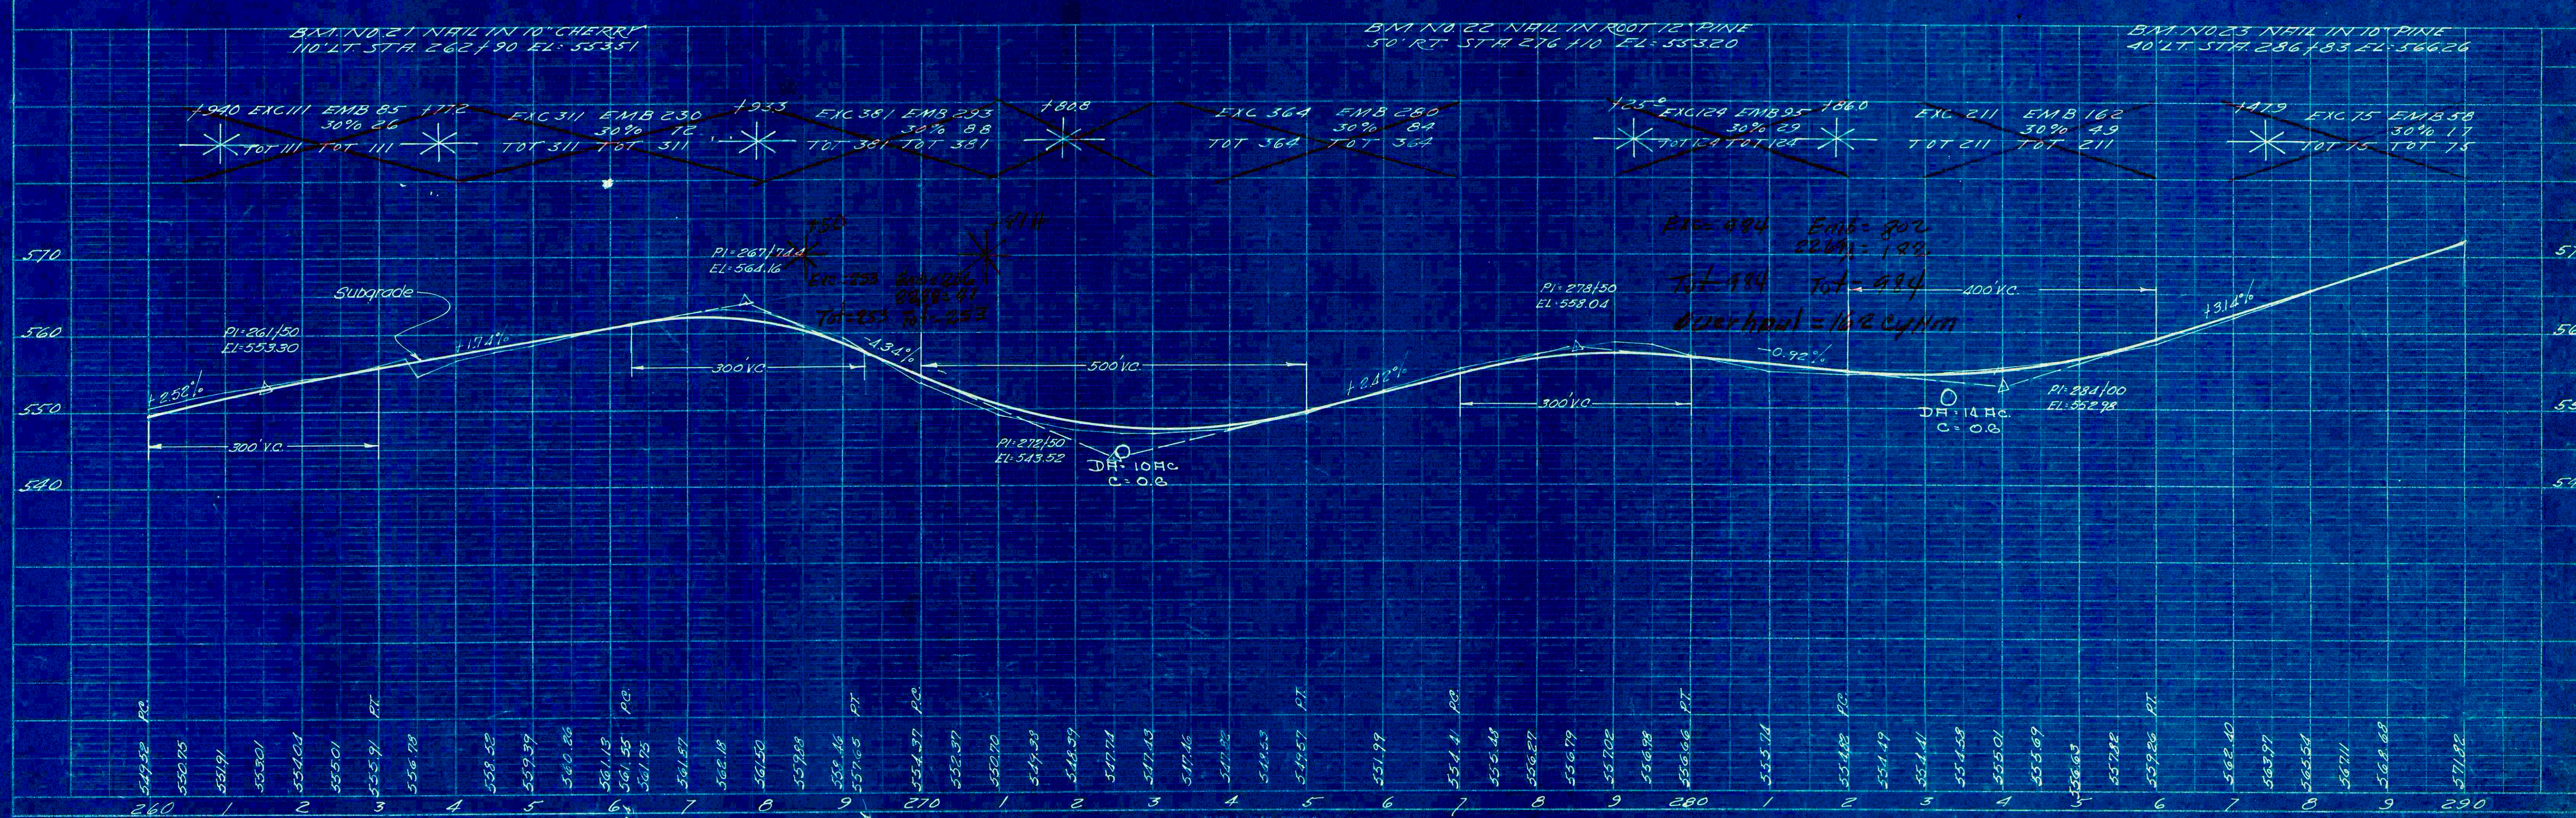
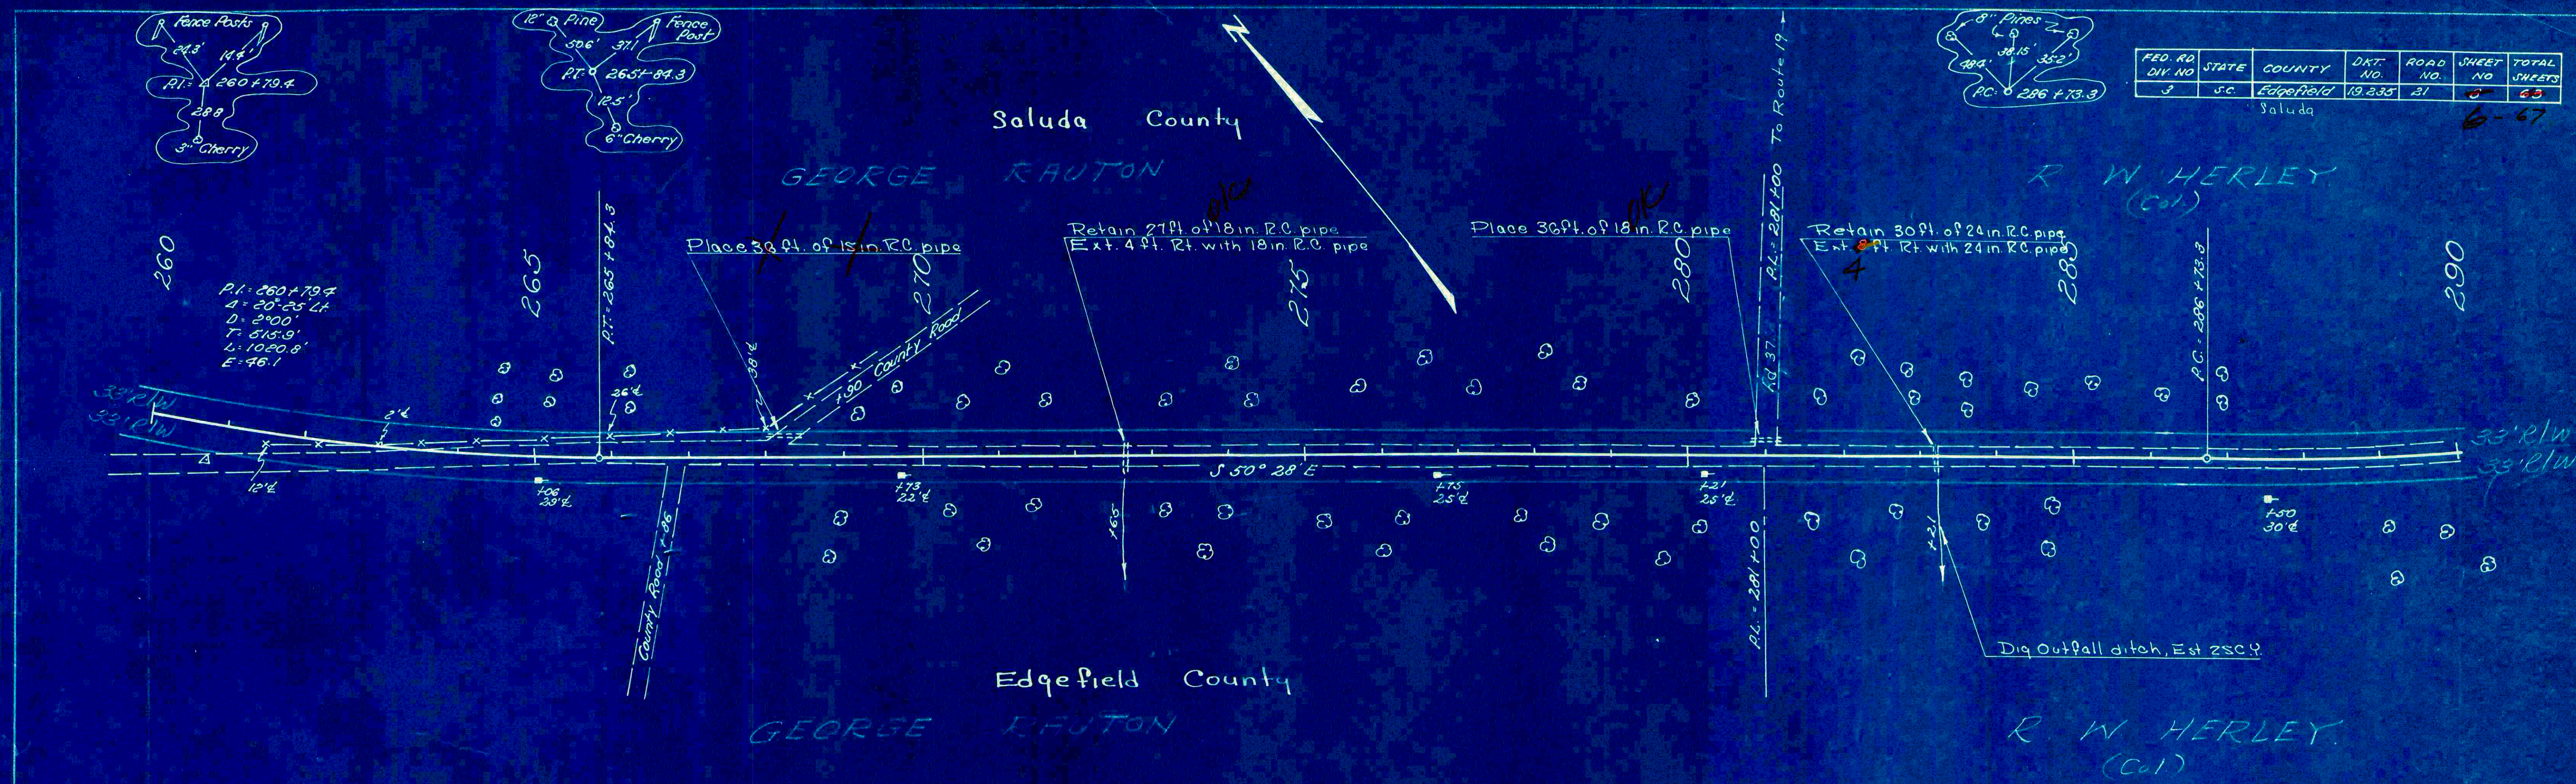


FED. RD. DIV. NO.	STATE	COUNTY	DIST. NO.	ROAD NO.	SHEET NO.	TOTAL SHEETS
3	S.C.	Edgefield	19.235	21	10	69
		Saluda				

8-67

PLAN	DATE
BY	
CHECKED	
NOTED	
DATE	

PROFILE	DATE
BY	
CHECKED	
NOTED	
DATE	

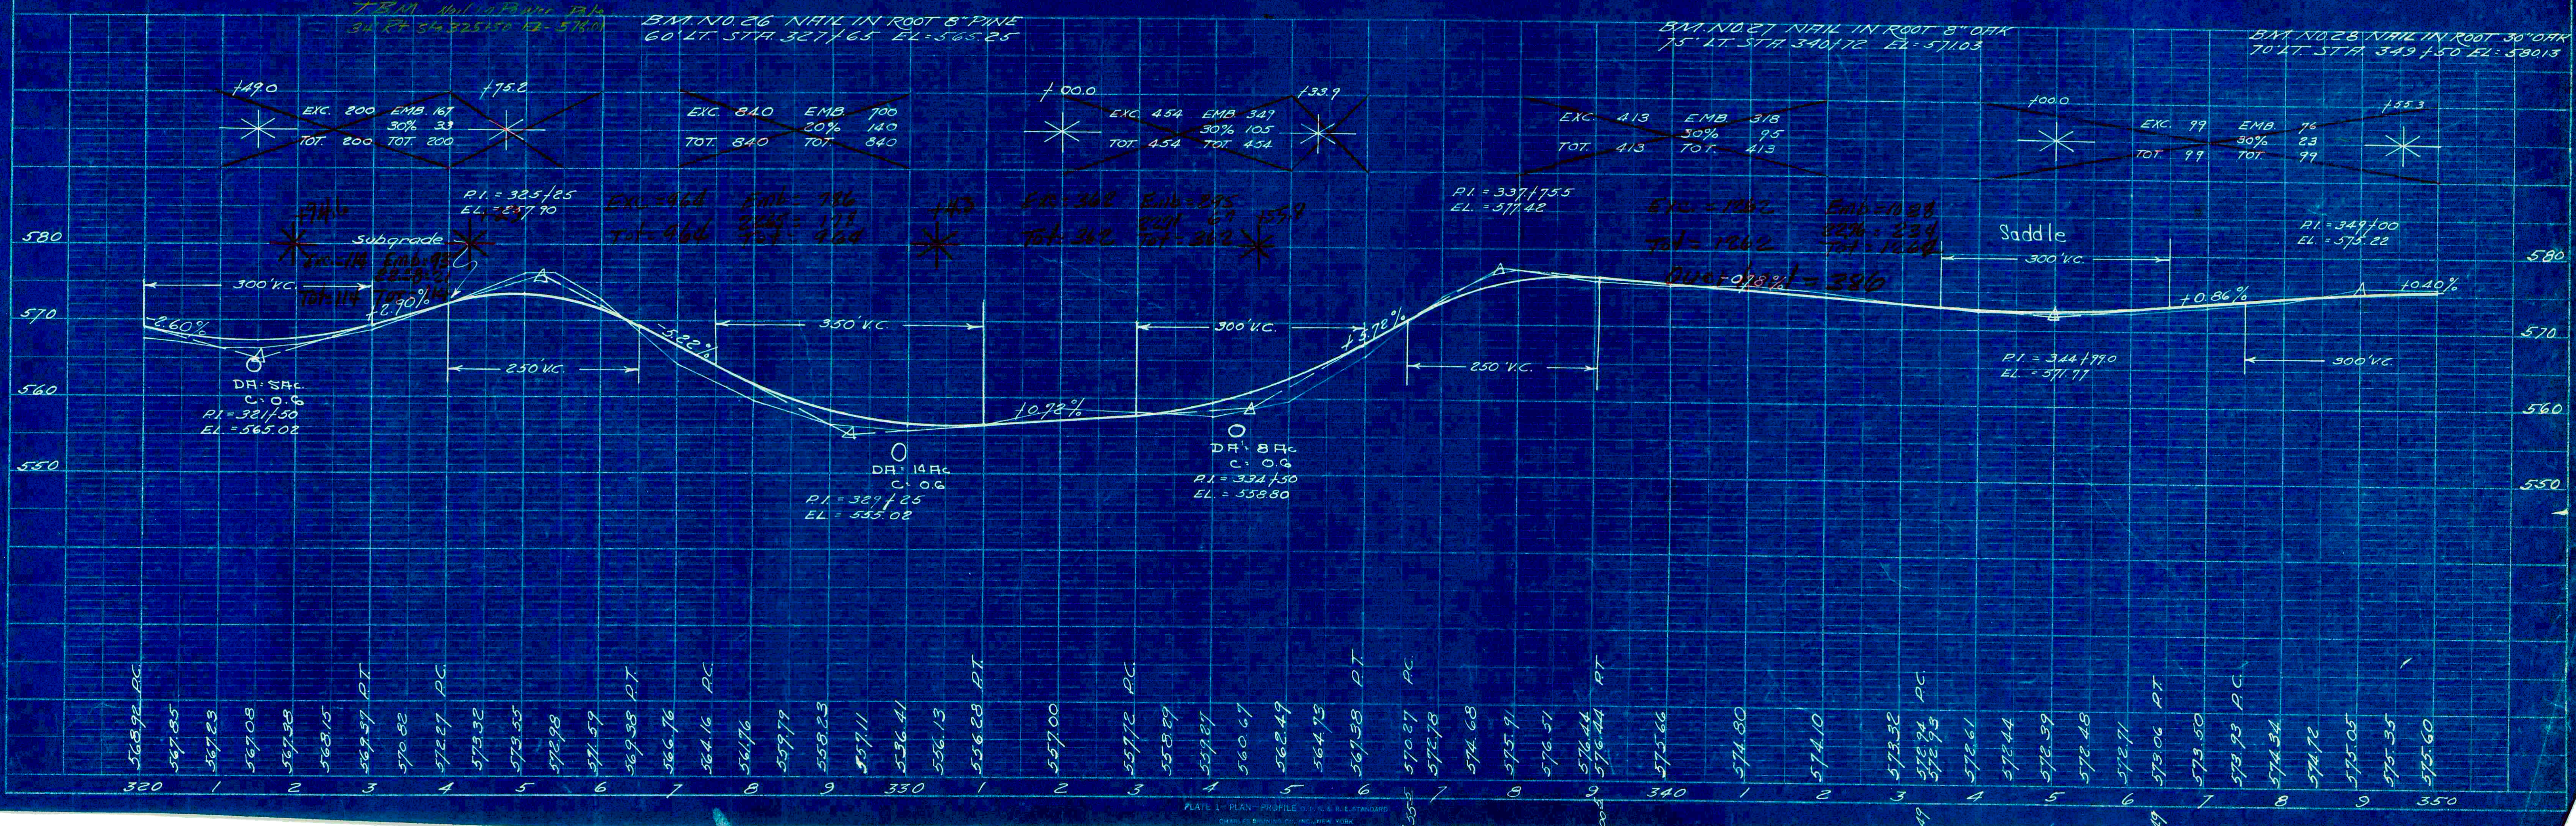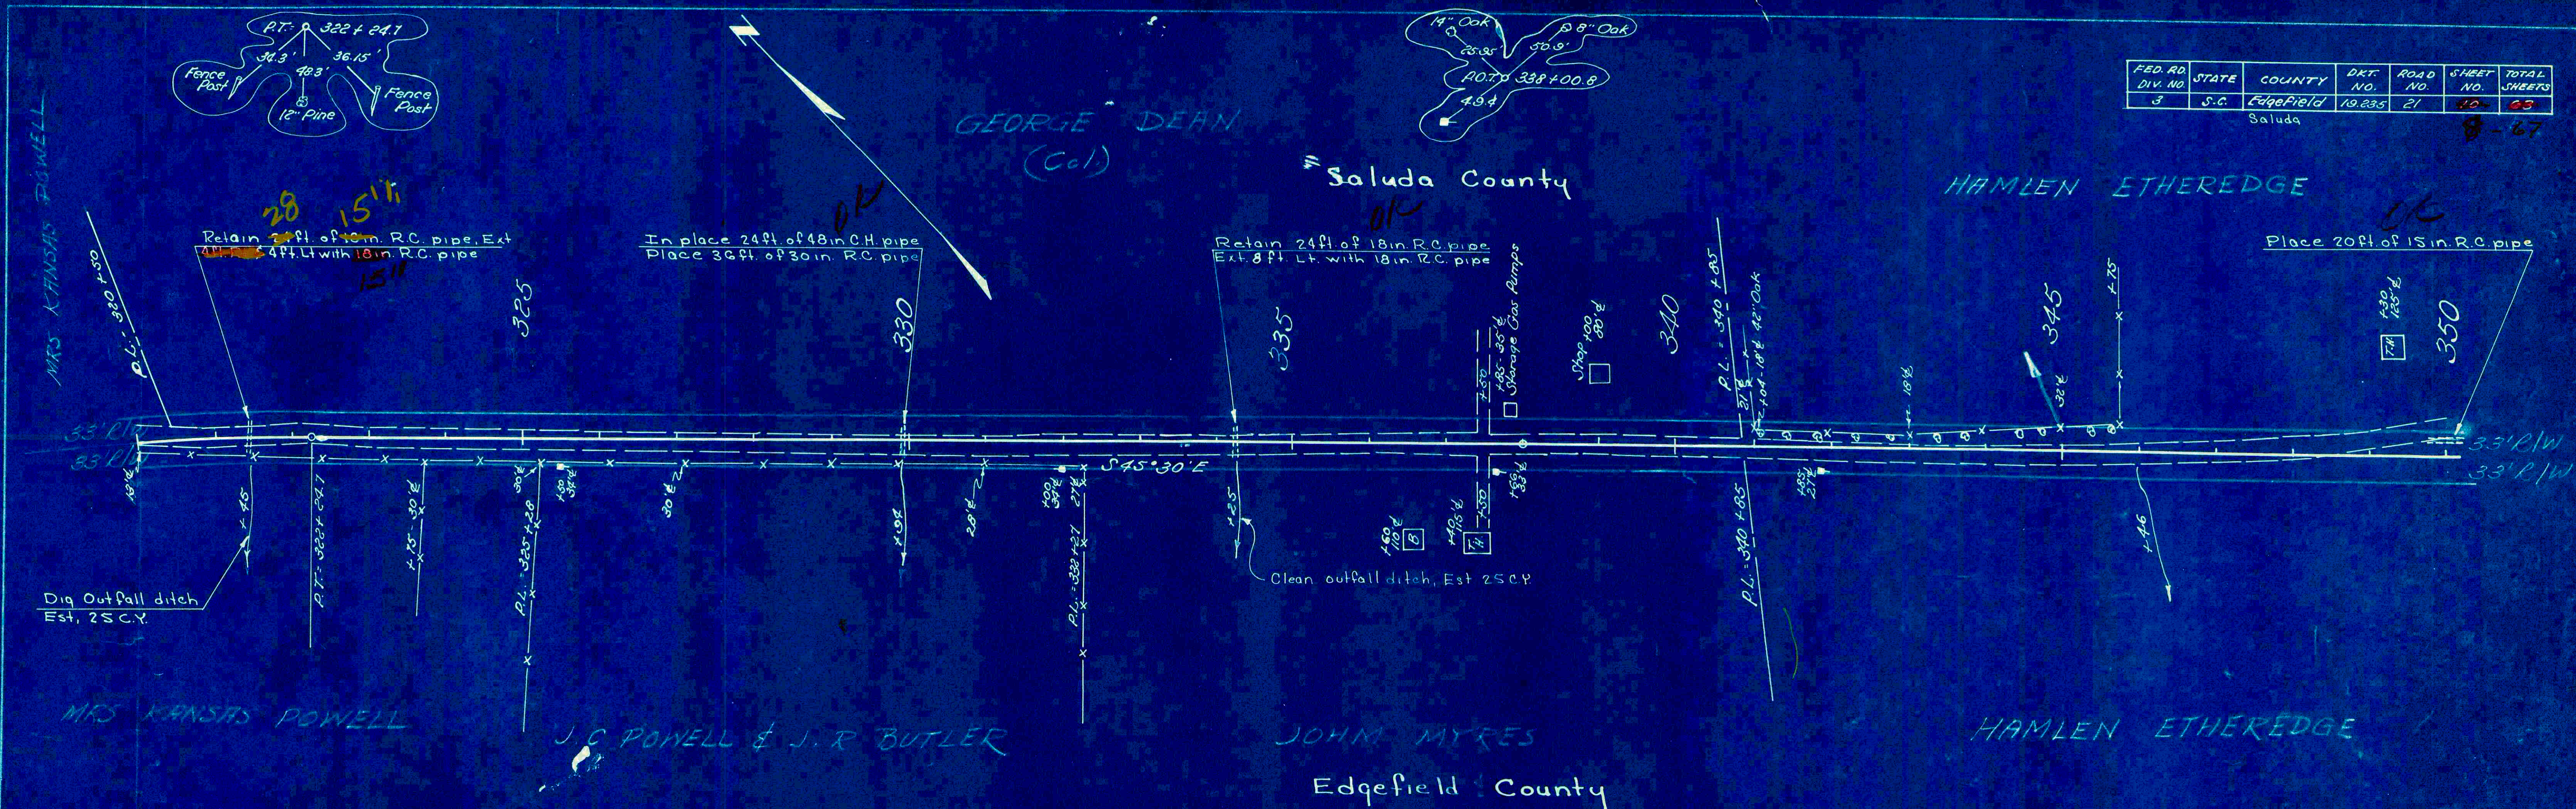

Saluda 9-67



