



South Carolina Department of Transportation

COLUMBIA



PLAN AND PROFILE OF PROPOSED STATE HIGHWAY

LEXINGTON COUNTY

FILE 32.026886A PROJ. C - 26886

ROAD S-1930 (PINE PLAIN ROAD)


FROM: ROAD S-1475 (STAGECOACH RD.) TO: CALHOUN COUNTY LINE

FILE NO.	STATE	COUNTY	FILE NO.	PROJECT NO.	ROAD NO.	SHEET NO.	TOTAL SHEETS
3	S.C.	LEXINGTON	32.026886A	C-26886	S-1930	1	68

Working Plans
as of
08/08/2007
03/10/2008
05/16/2008

SHEET NO.	DESCRIPTION	SHEET SUBTOTALS
1	TITLE SHEET	1
2	QUANTITY SHEET	2
2A	MOVING ITEM SHEET	2
3	TYPICAL SECTION SHEET	1
4 - 4A	RAW DATA SHEET	2
5	CONSTRUCTION NOTE	3
5A - 5B	REFERENCE SHEET	18
6 - 23	PLAN AND PROFILE	2
EC1	EROSION CONTROL PLANS	53
X1 - X5	CROSS SECTIONS	16
BR1 - BR15	BRIDGE PLANS	98
	TOTAL	98

CONSTRUCT 150' X 34' CONCRETE BRIDGE
STA 64+21.00 TO STA 65+71.00

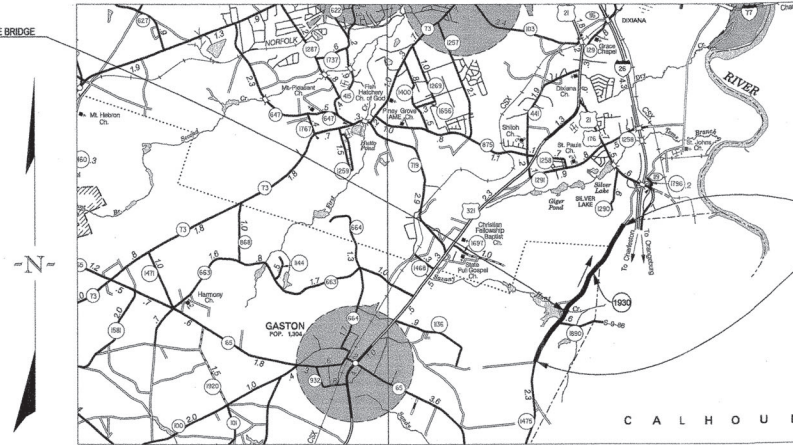

FILE 32.026886A PROJ. C-26886 ROAD S-1930 (PINE PLAIN RD.)
STA 11+00.00 TO STA 166+33.51
(SEE SHEETS NO. 6 - 16)

NPDES PERMIT INFORMATION

NPDES Disturbed

Area = 18.109 Acre(s)

Approximate Location of Roadway is

Longitude 81°01'37"
Latitude 33°52'44"

Hydraulic and NPDES Design
provided by:

S.C.D.O.T.

Designs are on file with the
SCDOT Hydraulic Section

"C" PROGRAM ENGINEER



FOR RIGHT-OF-WAY /
CONSTRUCTION:
DATE: 3/22/07

RIGHT-OF-WAY / CONSTRUCTION PLANS
PREPARED BY ROAD DESIGN, SCDOT
APPROVED BY: [Signature] 3/23/07
ROAD DESIGN ENGINEER DATE

LAYOUT

SCALE 1 INCH = 5280 FEET

	ROAD S-1930	TRUCKS	TOTAL	
NET LENGTH OF ROADWAY	2.889	0.111	3.000	MILES
NET LENGTH OF BRIDGES	0.028	---	0.028	MILES
NET LENGTH OF PROJECT	2.917	0.111	3.028	MILES
LENGTH OF EXCEPTIONS	---	---	---	MILES
GROSS LENGTH OF PROJECT	2.917	0.111	3.028	MILES

EQUALITIES IN STATIONING

STA 84+16.40 BACK = STA. 85+50.02 AHEAD (-133.62)

NOTE: ALL WORKMANSHIP AND MATERIAL ON THIS PROJECT
TO CONFORM WITH SOUTH CAROLINA DEPARTMENT OF
TRANSPORTATION STANDARD SPECIFICATIONS FOR
HIGHWAY CONSTRUCTION (LATEST EDITION), AND BOOK
OF STANDARD DRAWINGS FOR ROAD CONSTRUCTION (LATEST
PUBLISHED EDITION).

TRAFFIC DATA

2002 ADT 250

ADT

TRUCKS %

3 DAYS BEFORE DIGGING IN
SOUTH CAROLINA

CALL 1-888-721-7877

PALMETTO UTILITY PROTECTION SERVICE

Design Reference for these plans is the:

2001

AASHTO "A Policy on Geometric Design of
Highways and Streets"

RAILROAD INVOLVEMENT?
YES (NO)

	RIGHT-OF-WAY INITIAL	DATE	CONSTRUCTION INITIAL	DATE
DESIGN GROUP COORDINATOR			JDS	3-21-07
DESIGN GROUP REVIEW			TRS	3-21-07
DESIGN SERVICES GROUP			SSS	3-21-07
PROGRAM MANAGER			WLE	3-21-07
HYDRAULIC ENGINEER *			PLH	3-22-07

* Review only as requested by Project Manager.

DESIGN GROUP 10 - J.D.S. (J.D.S.)

PIN # 26886									
FILE NO.	STATE	COUNTY	PROJECT NO.	ROAD/ROUTE	SHEET NO.	TOTAL SHEETS			
32.026886A	S.C.	LEXINGTON	C-26886	S-1930	1	98			

SHEET NO.	DESCRIPTION	SHEET SUBTOTALS
1	TITLE SHEET	1
2	QUANTITY SHEET	
2A	MOVING ITEM SHEET	2
3	TYPICAL SECTION SHEET	1
4-4A	R/W DATA SHEET	2
5	CONSTRUCTION NOTE	
5A-5B	REFERENCE SHEET	3
6-23	PLAN AND PROFILE	18
EC1	EROSION CONTROL PLANS	2
X1-X5	CROSS SECTIONS	53
BR1-BR15	BRIDGE PLANS	16
	TOTAL	98



South Carolina Department of Transportation

COLUMBIA



PLAN AND PROFILE OF PROPOSED STATE HIGHWAY LEXINGTON COUNTY FILE 32.026886A PROJ. C - 26886 ROAD S-1930 (PINE PLAIN ROAD) FROM: ROAD S-1475 (STAGECOACH RD.) TO: CALHOUN COUNTY LINE

CONSTRUCT 150'0" X 34'0" CONCRETE BRIDGE
STA. 64+21.00 TO STA. 65+71.00



FILE 32.026886A PROJ. C-26886 ROAD S-1930 (PINE PLAIN RD.)
STA. 11+00.00 TO STA. 166+33.51
(SEE SHEETS NO. 6 - 16)

NPDES PERMIT INFORMATION

NPDES Disturbed

Area = 18.109 Acre(s)

Approximate Location of Roadway is

Longitude 81°01'37"
Latitude 33°52'44"

Hydraulic and NPDES Design
provided by:

S.C.D.O.T.

Designs are on file with the
SCDOT Hydraulic Section

LAYOUT

SCALE 1 INCH = 5280 FEET

	ROAD S-1930	EXIST. ROADWAYS	TOTAL	
NET LENGTH OF ROADWAY	2.889	0.111	3.000	MILES
NET LENGTH OF BRIDGES	0.028	—	0.028	MILES
NET LENGTH OF PROJECT	2.917	0.111	3.028	MILES
LENGTH OF EXCEPTIONS	—	—	—	MILES
GROSS LENGTH OF PROJECT	2.917	0.111	3.028	MILES

EQUALITIES IN STATIONING

STA. 84+16.40 BACK = STA. 85+50.02 AHEAD (-133.62)

NOTE: ALL WORKMANSHIP AND MATERIAL ON THIS PROJECT
TO CONFORM WITH SOUTH CAROLINA DEPARTMENT OF
TRANSPORTATION STANDARD SPECIFICATIONS FOR
HIGHWAY CONSTRUCTION (LATEST EDITION), AND BOOK
OF STANDARD DRAWINGS FOR ROAD CONSTRUCTION (LATEST
PUBLISHED EDITION).

TRAFFIC DATA

2002 ADT 250

ADT

TRUCKS %

3 DAYS BEFORE DIGGING IN
SOUTH CAROLINA

CALL 1-888-721-7877

PALMETTO UTILITY PROTECTION SERVICE

Design Reference for these plans is the:

2001

AASHTO "A Policy on Geometric Design of
Highways and Streets"

RAILROAD INVOLVEMENT?
YES (NO)

"C" PROGRAM ENGINEER



FOR RIGHT-OF-WAY /
CONSTRUCTION: *Duane Williams*
DATE: 3/22/07

RIGHT-OF-WAY / CONSTRUCTION PLANS
PREPARED BY ROAD DESIGN, SCDOT
APPROVED BY: *[Signature]* 3/23/07
ROAD DESIGN ENGINEER DATE

	RIGHT-OF-WAY INITIAL	DATE	CONSTRUCTION INITIAL	DATE
DESIGN GROUP COORDINATOR			JDS	3-21-07
DESIGN GROUP REVIEW			TRB	3-21-07
DESIGN SERVICES GROUP			SSS	3-21-07
PROGRAM MANAGER			WLE	3-21-07
HYDRAULIC ENGINEER *			PKA	3-22-07



* Review only as requested by Project Manager.

DESIGN GROUP 10 - J.D.S. (J.D.S.)

PLAN	DATE	BY	CHKD
NOTE BOOK	16-MAY-2008	CA:G:\0010\26886\26886p16.dgn	

Section D
CA:G:\0010\26886\26886p16.dgn
16-MAY-2008

PROFILE	DATE	BY	CHKD
NOTE BOOK	16-MAY-2008	CA:G:\0010\26886\26886p16.dgn	

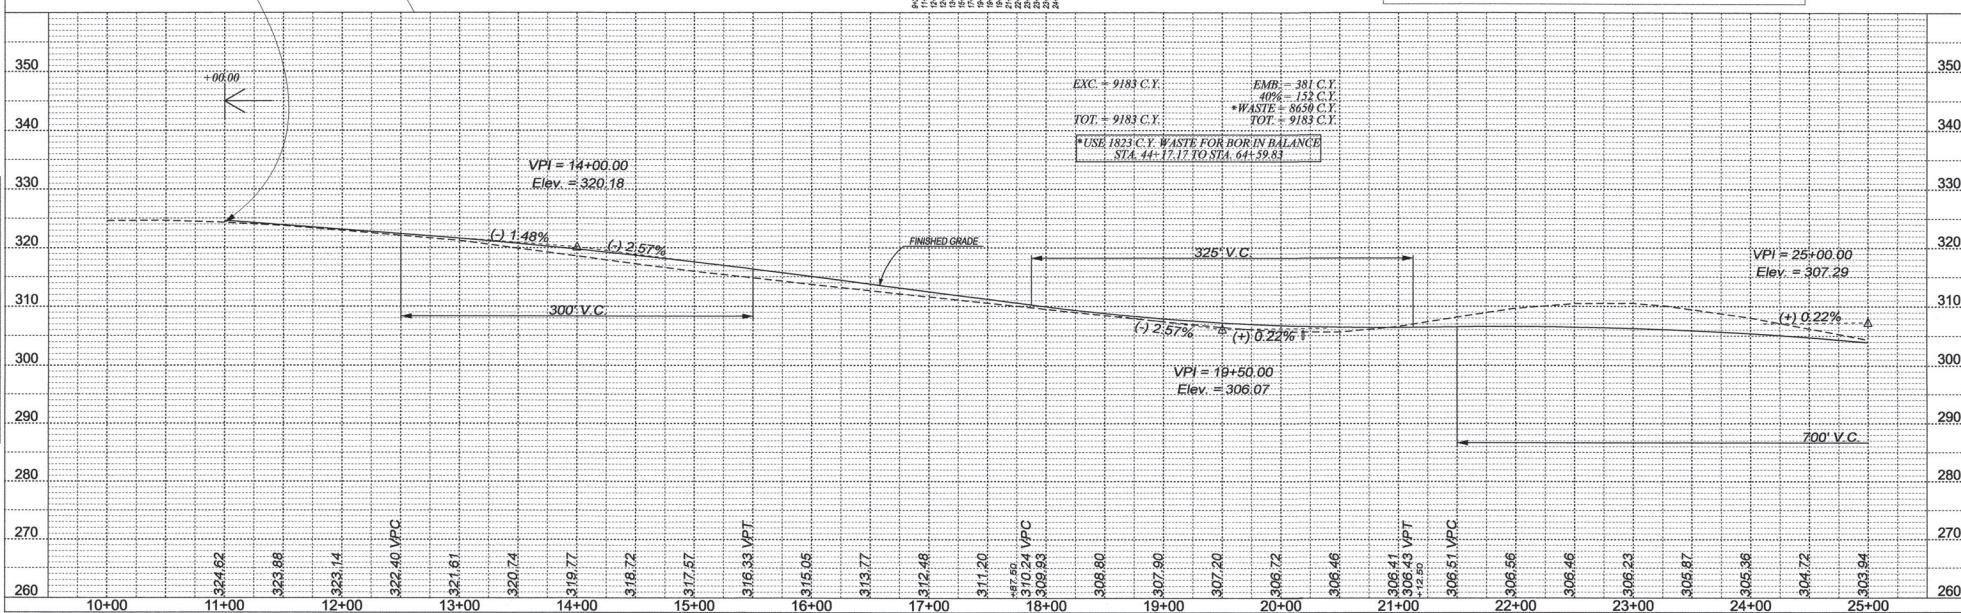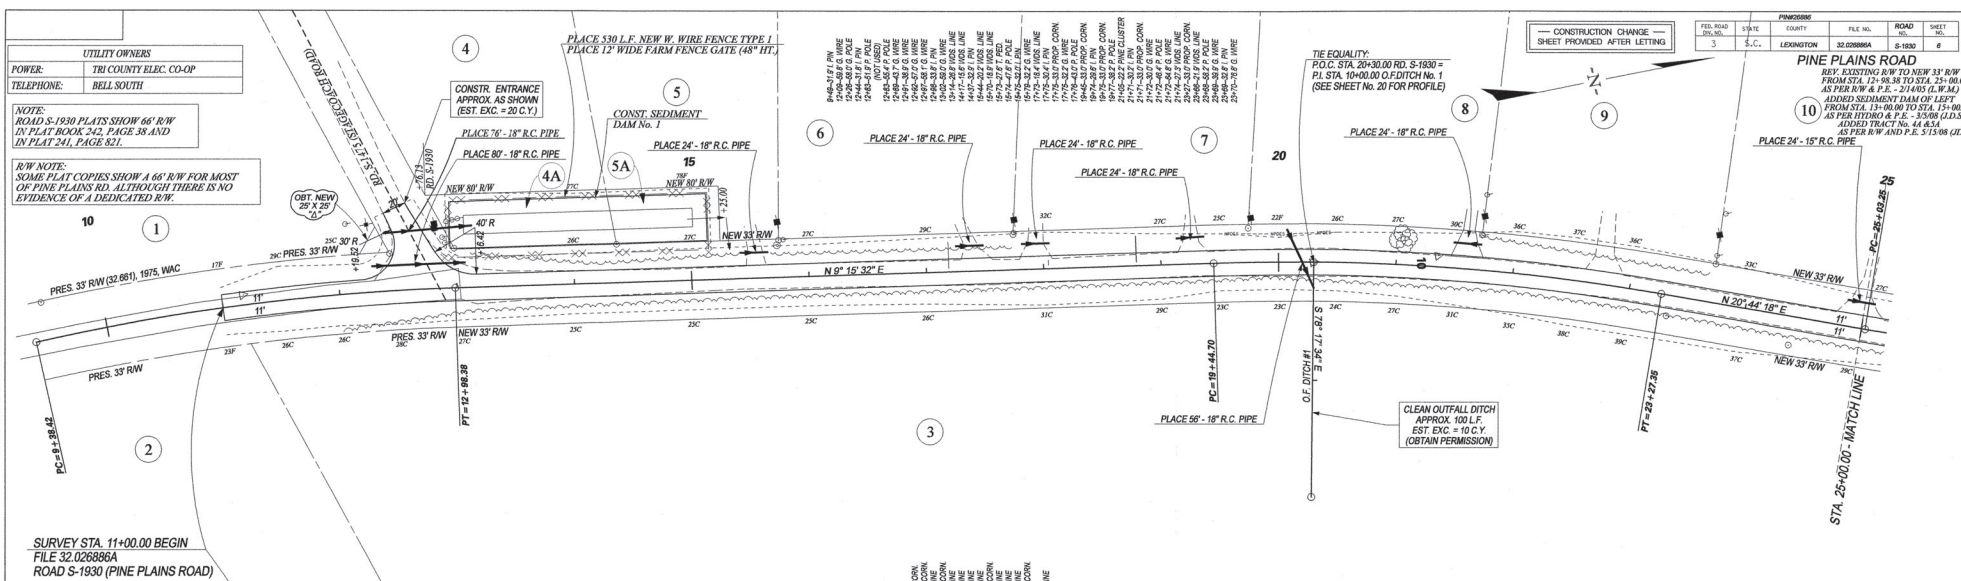

SOUTH CAROLINA DEPARTMENT OF TRANSPORTATION
RIGHT-OF-WAY DATA SHEET

— CONSTRUCTION CHANGE —
SHEET PROVIDED AFTER LETTING

FILE NO.		STATE	COUNTY	FILE NO.	ROAD	SHEET
3	3	S.C.	LEXINGTON	32.026886A	S-1930	4

PINE PLAIN ROAD

TRACT NO.	PROPERTY OWNER	TAX MAP REFERENCE	TOTAL TRACT ACRES	OBTAIN A			REMAINDER LEFT ACRES B	REMAINDER RIGHT ACRES B	DATE ACQUIRED	TYPE OF INSTRUMENT	OUTFALL DITCH PERMISSION (YES)	SLOPE PERMISSION (YES)	DRAINAGE STRUCTURE PERMISSION (YES)	EROSION CONTROL PERMISSION (YES)	ENTRANCE CONSTRUCTION PERMISSION (YES)	REMARKS
				OUTFALL DITCH ACRES	LEFT	RIGHT	TOTAL									
1	BOYCE M. & BONNITA J. MURTAUGH				284 S.F. (0.007 AC.)				2/2/2007	EASEMENT						
2	UNKNOWN															
3	SARAH P. DIXON	10200-01-32							10/12/2005	EASEMENT PERMISSION	YES	YES				
4	CHRISTOPHER N. & JULIE B. OWENS	10118-02-32							10/21/2005	EASEMENT		YES				
5	JERRY L. JR. & REBECCA McGUIRE	10100-03-124							8/2/2005	EASEMENT	YES					
6	GENEVA & DENNIS HENDERSON	10100-03-134							6/14/2005	EASEMENT						
7	LEROY T. & MAE F. WOOD	10100-03-133							7/14/2005	EASEMENT						
8	MYRON KIM & VIRGINIA WHETSELL	10100-03-191							7/12/2005	EASEMENT						
9	FRANCIS MARION WHETSELL	10100-03-111							7/12/2005	EASEMENT		YES				
10	WILLIAM B. & BARBARA H. TYLER	10100-03-125							10/21/2005	EASEMENT PERMISSION		YES				
11	TIMOTHY TOMBERLIN ETALS	10100-03-126							8/13/2006 5/31/2006	EASEMENT EASEMENT						
12	LEXINGTON LAKES LLC.	10100-03-121			147,519 S.F. (3.387 AC.)	81,684 S.F. (1.875 AC.)	229,203 S.F. (5.262 AC.)		1/24/2007 1/24/2007	EASEMENT PERMISSION	YES	YES		YES		
13	OMITTED								1/24/2007 1/24/2007	EASEMENT PERMISSION						
14	OMITTED								1/24/2007 1/24/2007	EASEMENT PERMISSION						
15	OMITTED								1/24/2007 1/24/2007	EASEMENT PERMISSION						
16	LEXINGTON LAKES LLC.	9000-03-37			78,010 S.F. (1.791 AC.)	60,889 S.F. (1.398 AC.)	138,909 S.F. (3.189 AC.)		1/24/2007 1/24/2007	EASEMENT PERMISSION		YES		YES		
17	OMITTED								1/24/2007 1/24/2007	EASEMENT PERMISSION						
18	OMITTED								1/24/2007 1/24/2007	EASEMENT PERMISSION						
19	HEYWARD C. & EMILY DAWSON	9100-01-41							7/12/2005 7/12/2005	EASEMENT PERMISSION	YES					
20	JOSEPH KYLE COWARD	9100-01-72							7/26/2005 7/26/2005	EASEMENT PERMISSION		YES				
21	LINDA T. MAULDIN MARGARET T. MOORE ETAL TR	9100-01-29							7/14/2005 7/14/2005	EASEMENT PERMISSION	YES	YES		YES		
22	JOSEPH KYLE	9100-01-78							7/26/2005 7/26/2005	EASEMENT PERMISSION		YES				
23	B & T INVESTMENTS. LLC	9100-01-28							4/3/2007 4/3/2007	EASEMENT PERMISSION						
24	JON ARMSTRONG	9100-01-80							7/12/2005 7/12/2005	EASEMENT PERMISSION		YES				
25	B & T INVESTMENTS. LLC	9100-01-27							4/3/2007 4/3/2007	EASEMENT PERMISSION	YES	YES				
26	B & T INVESTMENTS. LLC	9100-01-26							4/3/2007 4/3/2007	EASEMENT PERMISSION		YES				
27	B & T INVESTMENTS. LLC	9100-01-26							4/3/2007 4/3/2007	EASEMENT PERMISSION		YES				
28	B & T INVESTMENTS. LLC	9100-01-25							4/3/2007 4/3/2007	EASEMENT PERMISSION						
29	B & T INVESTMENTS. LLC	9100-01-25							4/3/2007 4/3/2007	EASEMENT PERMISSION						
30	B & T INVESTMENTS. LLC	9100-01-40							7/25/2005 3/26/2007	EASEMENT PERMISSION		YES				
31	B & T INVESTMENTS. LLC	9100-01-40							7/25/2005 3/26/2007	EASEMENT PERMISSION	YES	YES				
32	CHARLES & CAROL DANIELS	9100-01-24							7/26/2005 8/13/2005	EASEMENT PERMISSION		YES				
33	CHARLES & CAROL DANIELS	9100-01-24							7/26/2005 8/13/2005	EASEMENT PERMISSION		YES				
34	B & T INVESTMENTS. LLC	9100-01-35							6/8/2006 6/8/2006	EASEMENT PERMISSION	YES	YES				
35	B & T INVESTMENTS. LLC	9100-01-35							6/8/2006 6/8/2006	EASEMENT PERMISSION		YES				

R/W NOTE:
The Department will utilize the present 66 foot Right of Way that was acquired in 1975 under File# 32.026886 except as otherwise shown on plans.

NOTES:
A TOTAL OBTAIN INCLUDES HIGHLAND, MARSH AND OUTFALL DITCHES.
OBTAINS WILL BE SHOWN IN SQUARE FEET AND ACRES. ACRES WILL BE SHOWN IN PARENTHESES UNDER SQUARE FEET IN RURAL AREAS OBTAINS MAY BE SHOWN IN ACRES ONLY. OUTFALL DITCHES WILL BE SHOWN IN ACRES ONLY.
B SHOW REMAINDER IN SQUARE FEET WHEN LESS THAN 0.25 ACRE.

REVISIONS				REVISIONS			
DATE	TRACT NO.	REMARKS	DATE	TRACT NO.	REMARKS	DATE	TRACT NO.
10/14/04	14-17	ADDED NEW R/W (I.A.D.)	4/24/2007	UPDATED	ADDED NEW R/W AND PERM. AS PER P.M. (I.D.S.)		
2/24/2006	12-18	REV. OUT AS PER R/W & P.E. (I.D.S.)	3/13/08	4-5			
11/13/2006	12/13/14/15/16/17/18	REV. OUT ON TRACTS 12/13/14/15/16/17/18 AS PER P.M. (I.D.S.)					
1/18/2007	16	REV. OUT AS PER R/W & P.E. (I.D.S.)					
4/24/2007	R/W NOTE	ADDED R/W NOTE - jsm					
4/24/2007	16/17/18/19/20/21/22/23/24/25	REV. PROP. OWNERS - jsm					

— CONSTRUCTION CHANGE —
SHEET PROVIDED AFTER LETTING

PINE PLAIN ROAD

R/W NOTE:
The Department will utilize the present 66 foot
Right Of Way that was acquired in 1975 under
File* 32.666 except as otherwise shown on plans.

A TOTAL OBTAIN INCLUDES HIGHLAND, MARSH AND OUTFALL DITCHES. OBTAINS WILL BE SHOWN IN SQUARE FEET AND ACRES. ACRES WILL BE SHOWN IN PARENTHESES UNDER SQUARE FEET. IN RURAL AREAS OBTAINS MAY BE SHOWN IN ACRES ONLY. OUTFALL DITCHES WILL BE SHOWN IN ACRES ONLY.

B SHOW REMAINDER IN SQUARE FEET WHEN LESS THAN 0.25 ACRE.

REVISIONS					
DATE	TRACT NO.	REMARKS	DATE	TRACT NO.	REMARKS
5/2/05	39	REMOVED R/W PERMISSORS (A.H.S.)	6/8/2007	UPDATED 17.35.43	DATE ACQ. & TYPE OF INSTR. IN BLOCKS COMPLETED, JUNE 8, 2007
2/8/07	36	REMOVED PERMISSON NOTE (A.H.S.)	5/15/08	4A & 5A	DATE ACQ. & TYPE OF INSTR. IN BLOCKS COMPLETED, JUNE 8, 2007
2/8/07	43	REMOVED SLOPE PERMISSION (A.H.S.)			DATE ACQ. & TYPE OF INSTR. IN BLOCKS COMPLETED, JUNE 8, 2007
4/24/2007	R/W NOTE	ADDED R/W NOTE...jmm			DATE ACQ. & TYPE OF INSTR. IN BLOCKS COMPLETED, JUNE 8, 2007
4/24/2007	73.49.42.43, 46.67.46.26.53	REV. PROP. OWNERS...jmm			DATE ACQ. & TYPE OF INSTR. IN BLOCKS COMPLETED, JUNE 8, 2007
4/24/2007	UPDATED	DATE ACQ. & TYPE OF INSTR. IN BLOCKS COMPLETED, JUNE 8, 2007			DATE ACQ. & TYPE OF INSTR. IN BLOCKS COMPLETED, JUNE 8, 2007


DATE	BY
PLAN	DESIGNED
NOTE BOOK	PLATTED
DATE	DATE
BY	BY

Seaside, ID
C:\G:\cadd\0\26886\26886-v26886p125.dgn
13 MAY 2006

DATE	BY
PROFILE	DESIGNED
NOTE BOOK	PLATTED
DATE	DATE
BY	BY


RIGHT
OUTFALL DRAINAGE 9
Station-Offset Description
10+16-1.3' WDS. LINE
10+21-94.0' WDS. LINE
10+38-111.3' PROP. CORN.
10+74-112.2' P. POLE 144590
10+89-126.8' P. POLE 150591

PROFILE
O.F. DITCH
NO. 9

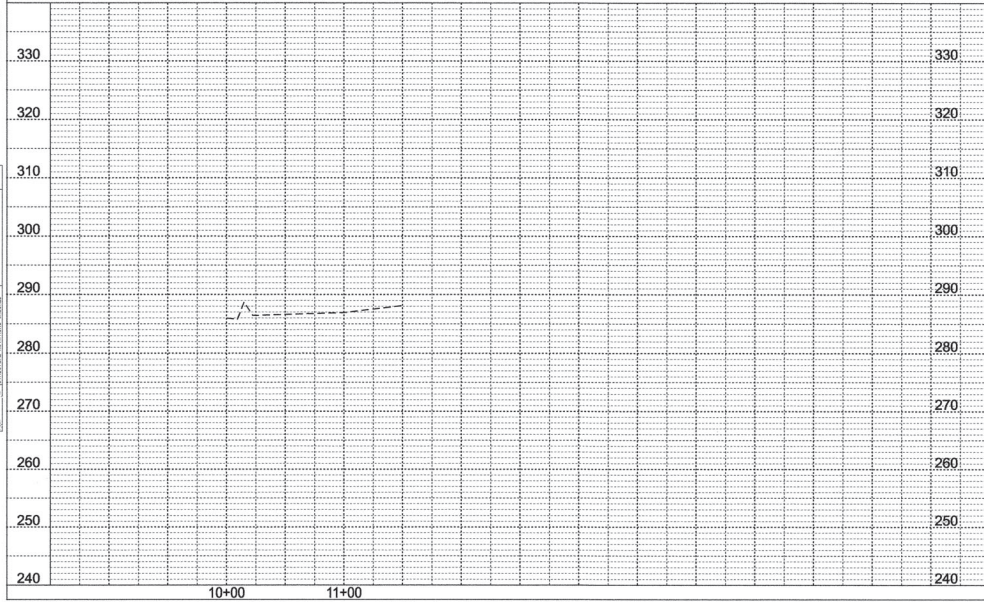

RIGHT
OUTFALL DRAINAGE 10
Station-Offset Description
10+83-16.9' P. POLE 150578
11+05-131.0' P. POLE 144593

PROFILE
O.F. DITCH
NO. 10

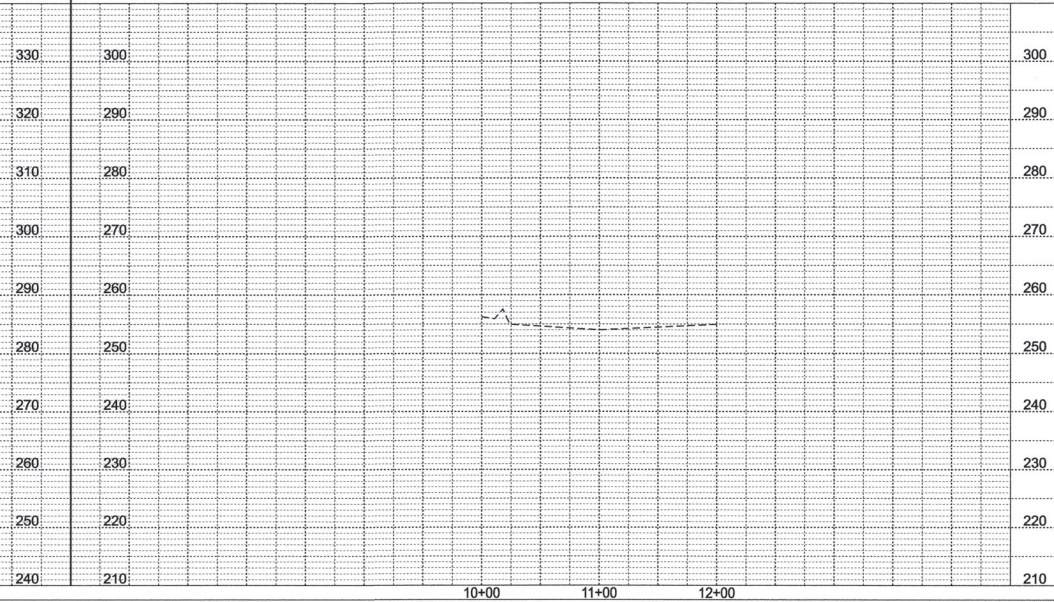

PROJECT DATA				
FED. ROAD DIST. NO.	STATE	COUNTY	FILE NO.	ROAD DIST. NO.
3	S.C.	LEXINGTON	32.020886A	S-1930
SHEET NO.				
24				
O.F. DITCH NO. 9				
LT. STA. 141+00.00				
O.F. DITCH NO. 10				
LT. STA. 153+00.00				

PLAN	DATE	BY
	PROJECT	NO.
NOTE BOOK	DATE	BY
	PROJECT	NO.

Scale: 1" = 40' (Horizontal)
1" = 10' (Vertical)

PROFILE	DATE	BY
	PROJECT	NO.
NOTE BOOK	DATE	BY
	PROJECT	NO.

FED. ROAD DIST. NO.	STATE	COUNTY	FILE NO.	ROAD NO.	SHEET NO.
3	S.C.	LEXINGTON	37.020886A	S-1830	23

O.F. DITCH NO. 7
RT. STA. 119+50.00
O.F. DITCH NO. 8
RT. STA. 131+25.00


LEFT
OUTFALL DRAINAGE 7
Station-Offset Description
10+14-95.5' WDS. LINE
10+31-101.8' PROP. CORN.

RIGHT
OUTFALL DRAINAGE 7
Station-Offset Description
10+16-10.3' WDS. LINE
10+17-51.0' WDS. LINE


LEFT
OUTFALL DRAINAGE 8
Station-Offset Description
10+22-46.1' T. PED.
10+26-72.5' WDS. LINE
10+45-137.8' PROP. CORN.

RIGHT
OUTFALL DRAINAGE 8
Station-Offset Description
10+06-125.9' WDS. LINE

PROFILE
O.F. DITCH
NO. 7

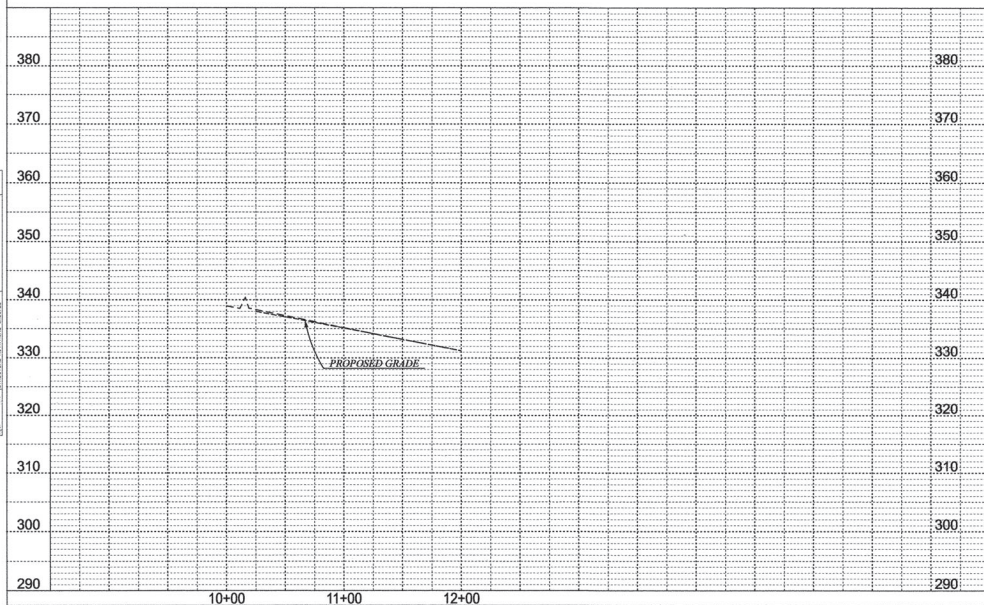

PROFILE
O.F. DITCH
NO. 8

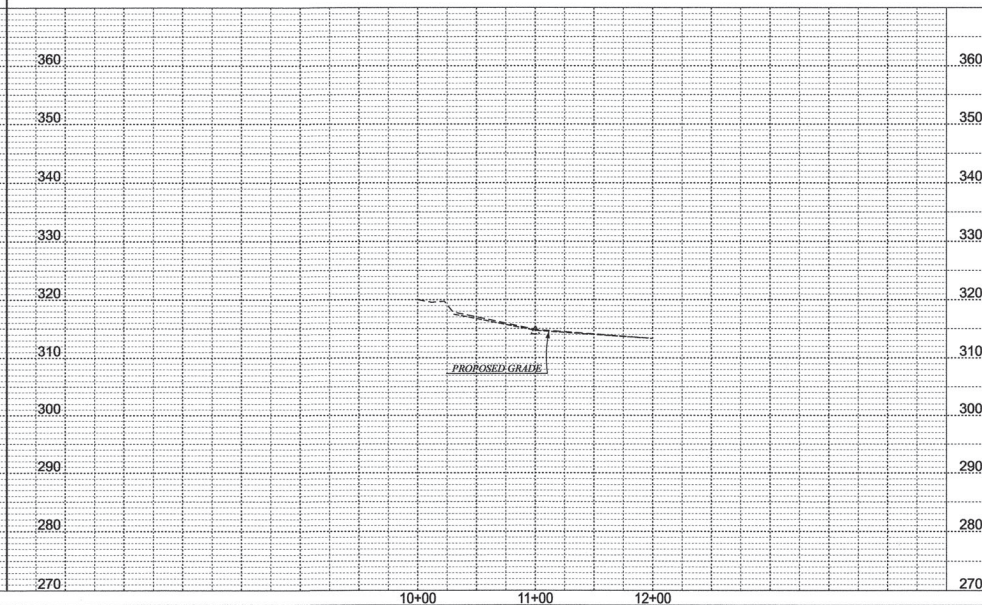

PLAN	DATE
PROJECT	BY
NOTES	
DATE	


PROFILE	DATE
PROJECT	BY
NOTES	
DATE	

Scale: 1" = 10' (Horizontal)
1" = 10' (Vertical)

LEFT
OUTFALL DRAINAGE 5
Station-Offset Description
10+18-88.8' WDS. LINE
10+19-145.4' T. PED.
10+37-123.7' PROP. CORN.

RIGHT
OUTFALL DRAINAGE 5
Station-Offset Description
10+19-115.3' WDS. LINE
10+33-56.6' I. PIN
10+35-1.1' PROP. CORN.


PROFILE
O.F. DITCH
NO. 5

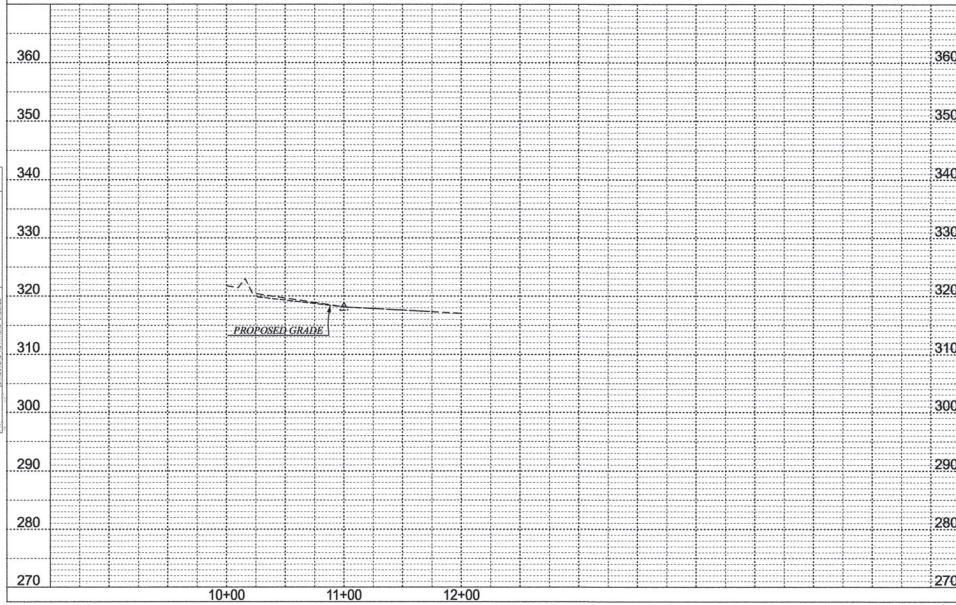

LEFT
OUTFALL DRAINAGE 6
Station-Offset Description
10+33-15.8' G. POLE
10+48-15.8' G. WIRE

RIGHT
OUTFALL DRAINAGE 6
Station-Offset Description
10+22-49.8' WDS. LINE
10+25-21.8' WDS. LINE
10+33-30.6' PROP. CORN.

PROFILE
O.F. DITCH
NO. 6

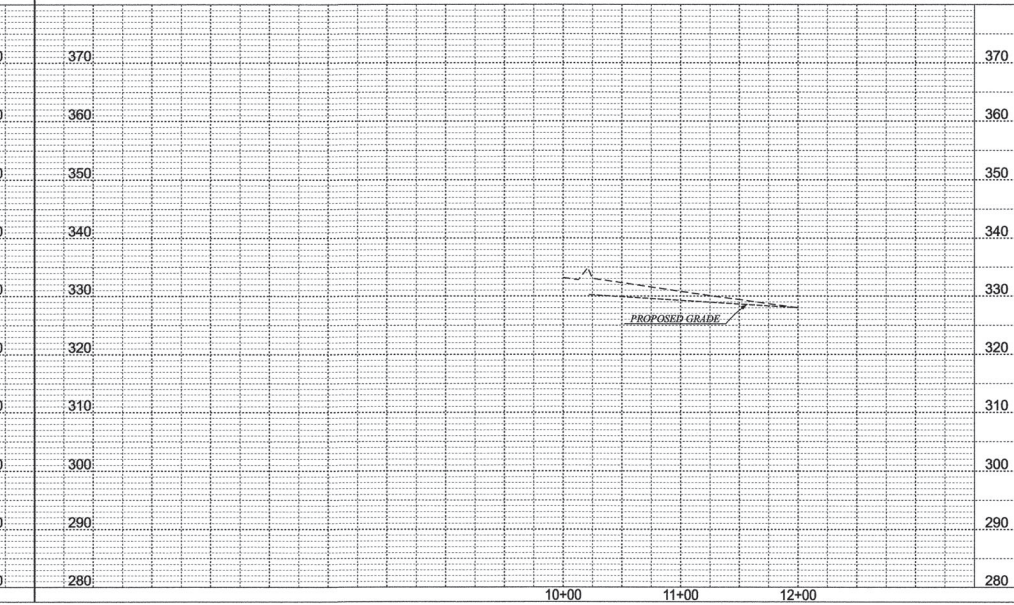

FED. ROAD DIST. NO.	STATE	COUNTY	FILE NO.	ROAD	SHEET NO.
3	S.C.	LEXINGTON	32.020886A	S-1820	22

O.F. DITCH NO. 5
RT. STA. 109+59.11
O.F. DITCH NO. 6
RT. STA. 114+99.98

O.F. DITCH NO. 3
RT. STA. 86+50.01

O.F. DITCH NO. 4
RT. STA. 92+53.73

O.F. DITCH NO. 4
RT. STA. 92+53.73

O.F. DITCH NO. 4
RT. STA. 92+53.73

REFERENCES

RIGHT
OUTFALL DRAINAGE 3
Station-Offset Description


10+21-27.5' FLR. BED
10+28-92.8' FLR. BED
10+31-142.7' WDS. LINE
10+32-116.0' WDS. LINE
10+41-98.3' PROP. CORN.
10+43-121.3' PROP. CORN.
10+45-50.6' SPRINKLER
10+50-84.6' SPRINKLER
10+51-104.5' WDS. LINE
10+51-22.2' WDS. LINE
10+54-83.2' FLR. BED
10+59-64.8' SPRINKLER
10+60-63.8' FLR. BED

LEFT
OUTFALL DRAINAGE 4
Station-Offset Description

RIGHT
OUTFALL DRAINAGE 4
Station-Offset Description

**PROFILE
O.F. DITCH
NO. 3**

PROFILE
O.F. DITCH
NO. 4

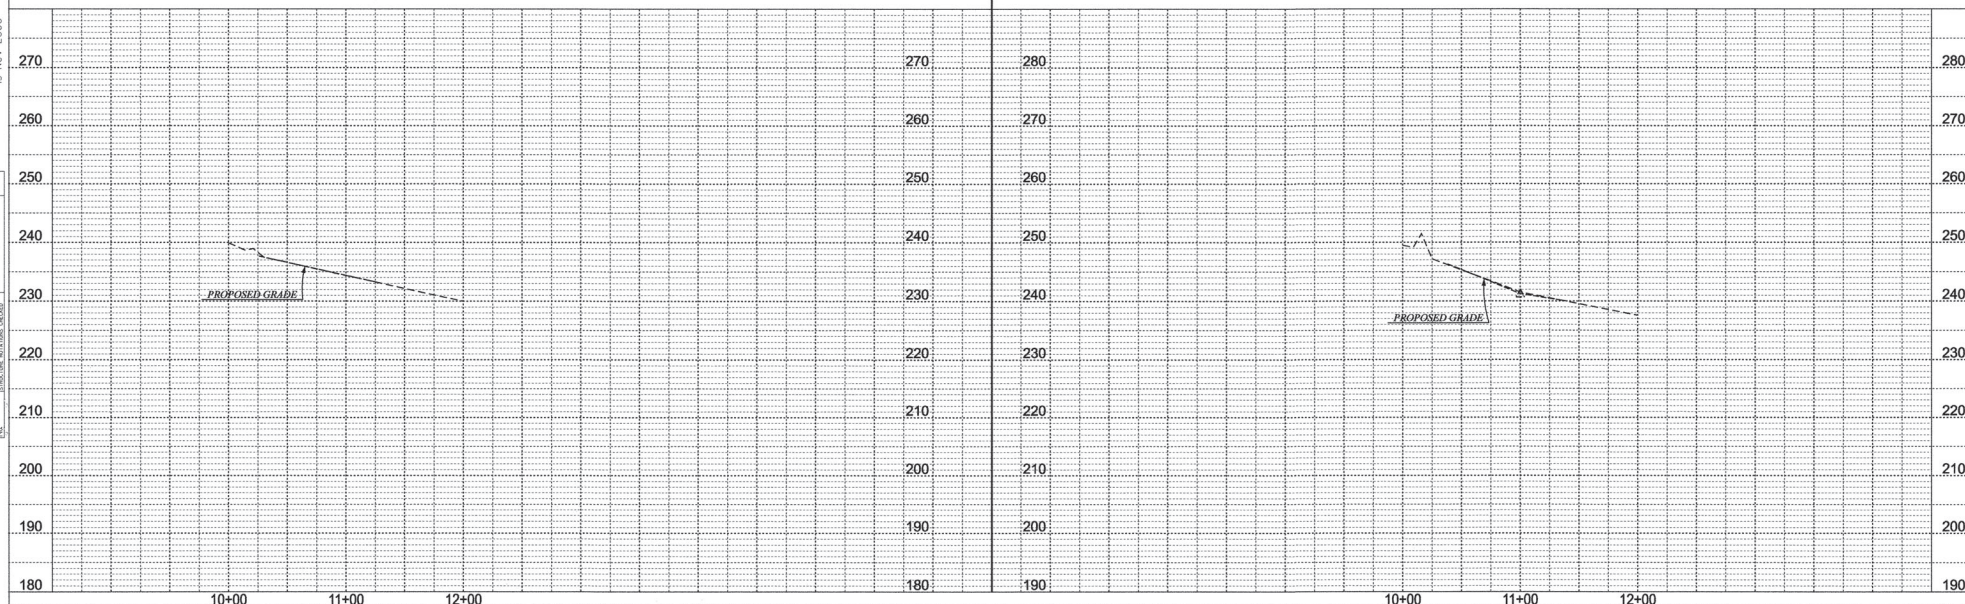

O.F. DITCH NO. 1
RT. STA. 20+30.00

O.F. DITCH NO. 2
LT. STA. 41+00.00

O.F. DITCH NO. 1
RT. STA. 20+30.00


O.F. DITCH NO. 2
LT. STA. 41+00.00

LEFT
OUTFALL DRAINAGE 2
Station-Offset Description
10+36-149.6' P. POLE
10+52-53.3' WDS. LINE

RIGHT
OUTFALL DRAINAGE 2
Station-Offset Description

PROFILE
O.F. DITCH
NO. 1


PROFILE
O.F. DITCH
NO. 2

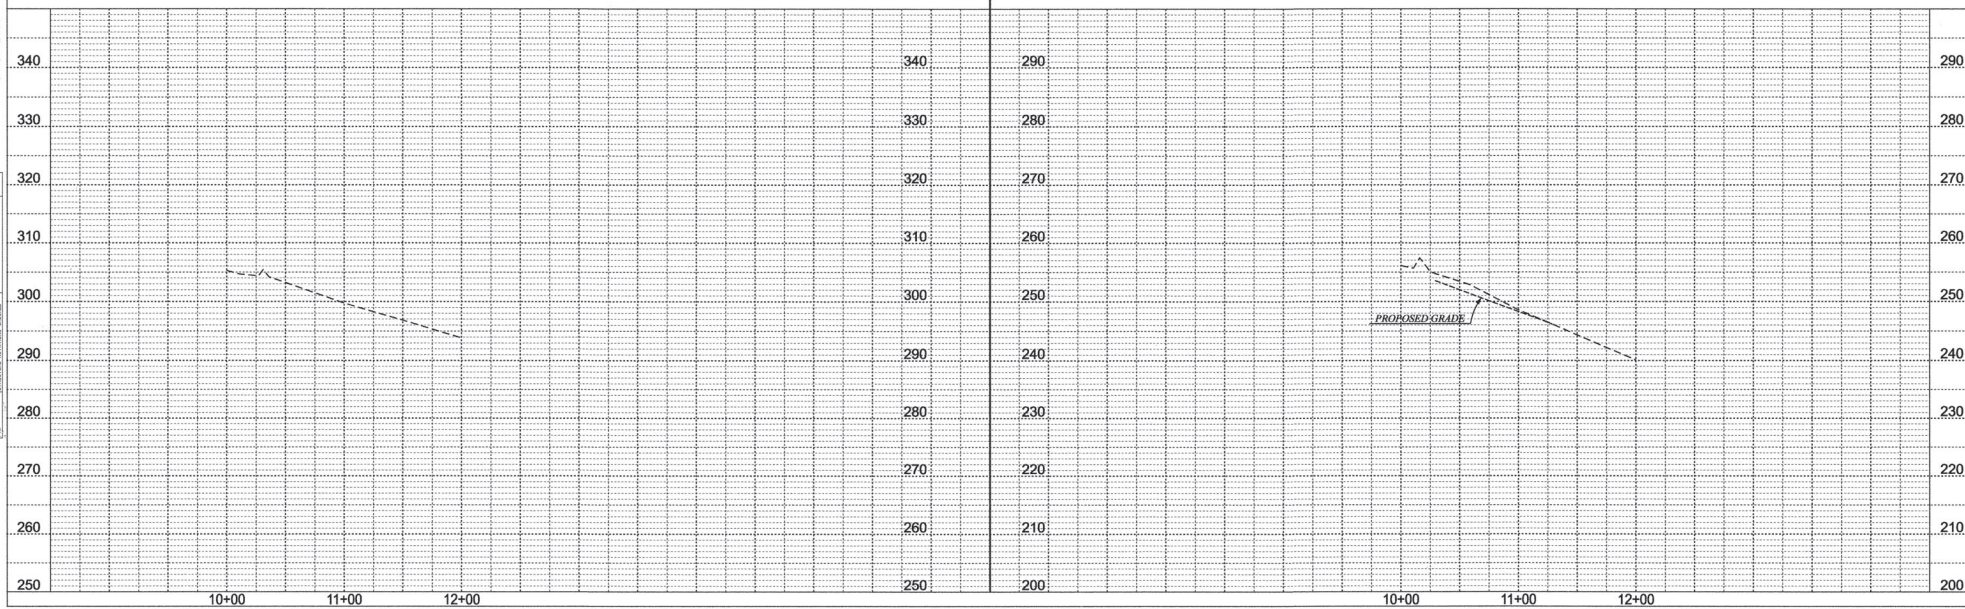

DAM CONNECTOR NO. 1
@ STA. 58+36.90

DAM CONNECTOR NO. 2
@ STA. 79+31.10



PROFILE	BY	DATE
SUBMITTED		
PLOTTED		
QUOTES CHECKED		
REVIS. NOTED		
REVIEWED AND APPROVED		

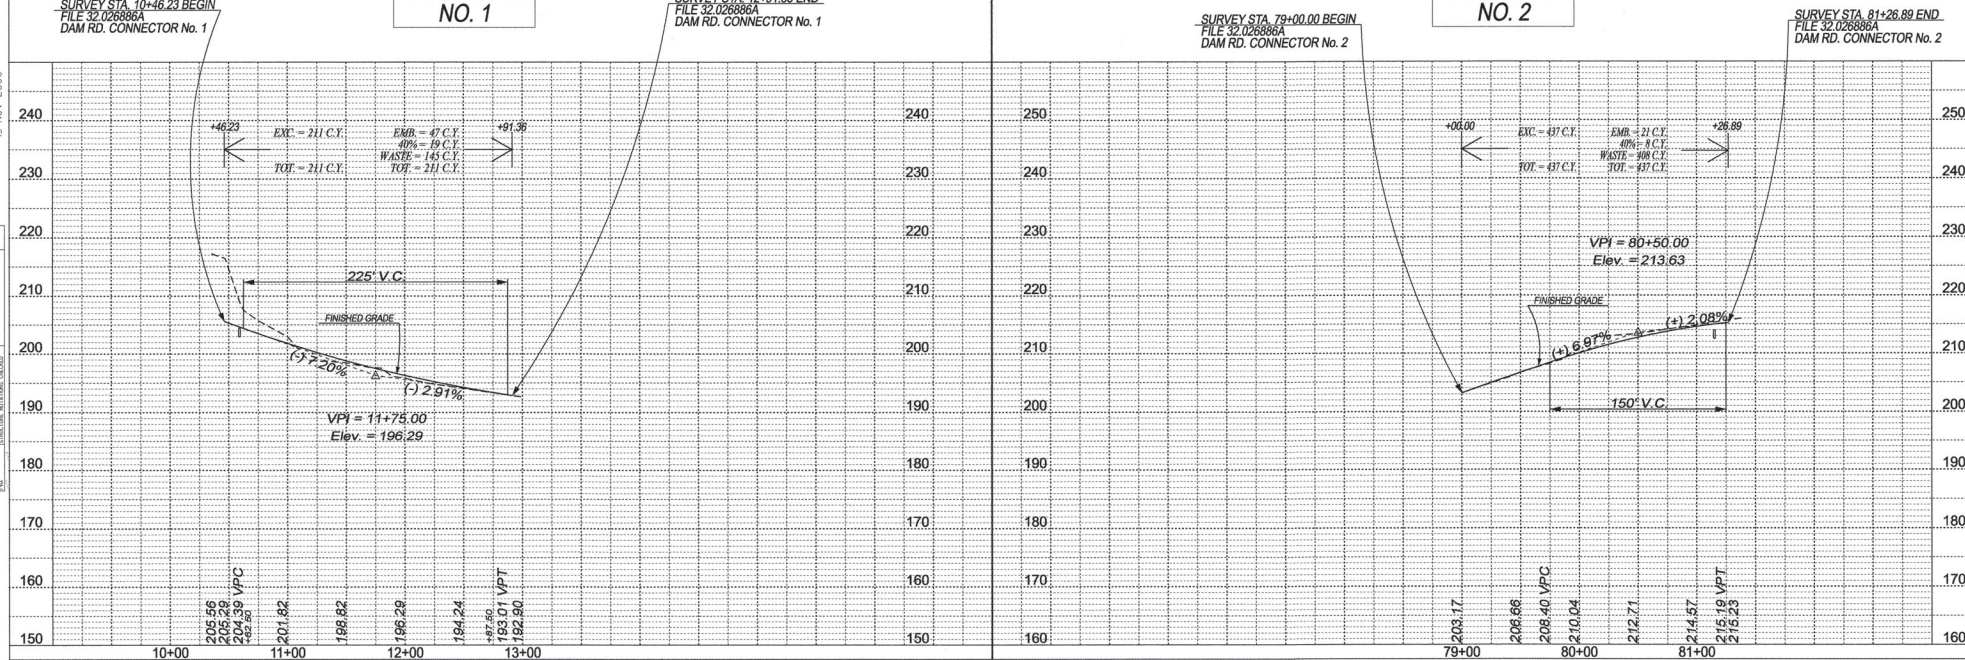

PLAN	DATE
DATE	BY
NOTED	BY
DATE	BY

Scale: 1" = 40' (PLAN)
 1" = 10' (PROFILE)


PROFILE	DATE
DATE	BY
NOTED	BY
DATE	BY

 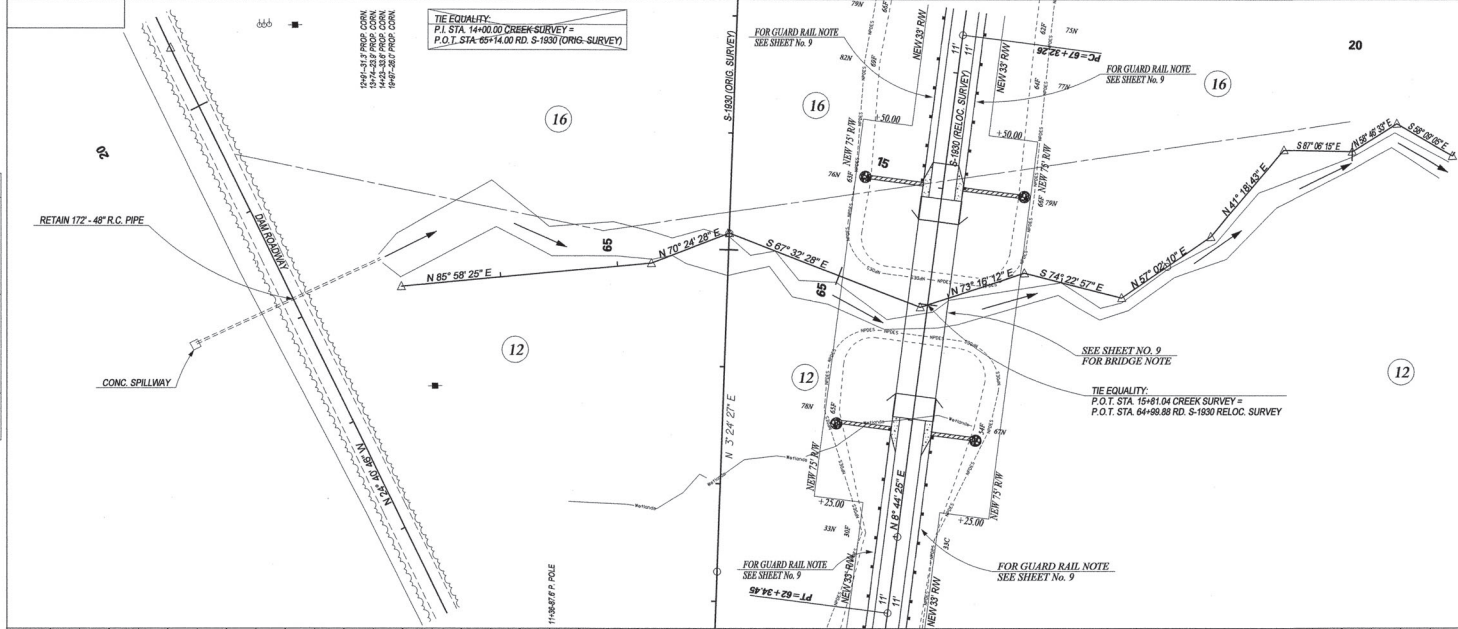

FED. ROAD DIST. NO.	STATE	COUNTY	FILE NO.	ROAD	SHEET NO.
3	S.C.	LEXINGTON	32.00086A	S-1930	18

CREEK TRAVERSE @ STA. 64+99.88

REMOVED TR. # 13-15 & 17-18 AS PER R/W AND P.E. - 11-13-2006 (J.D.S.)

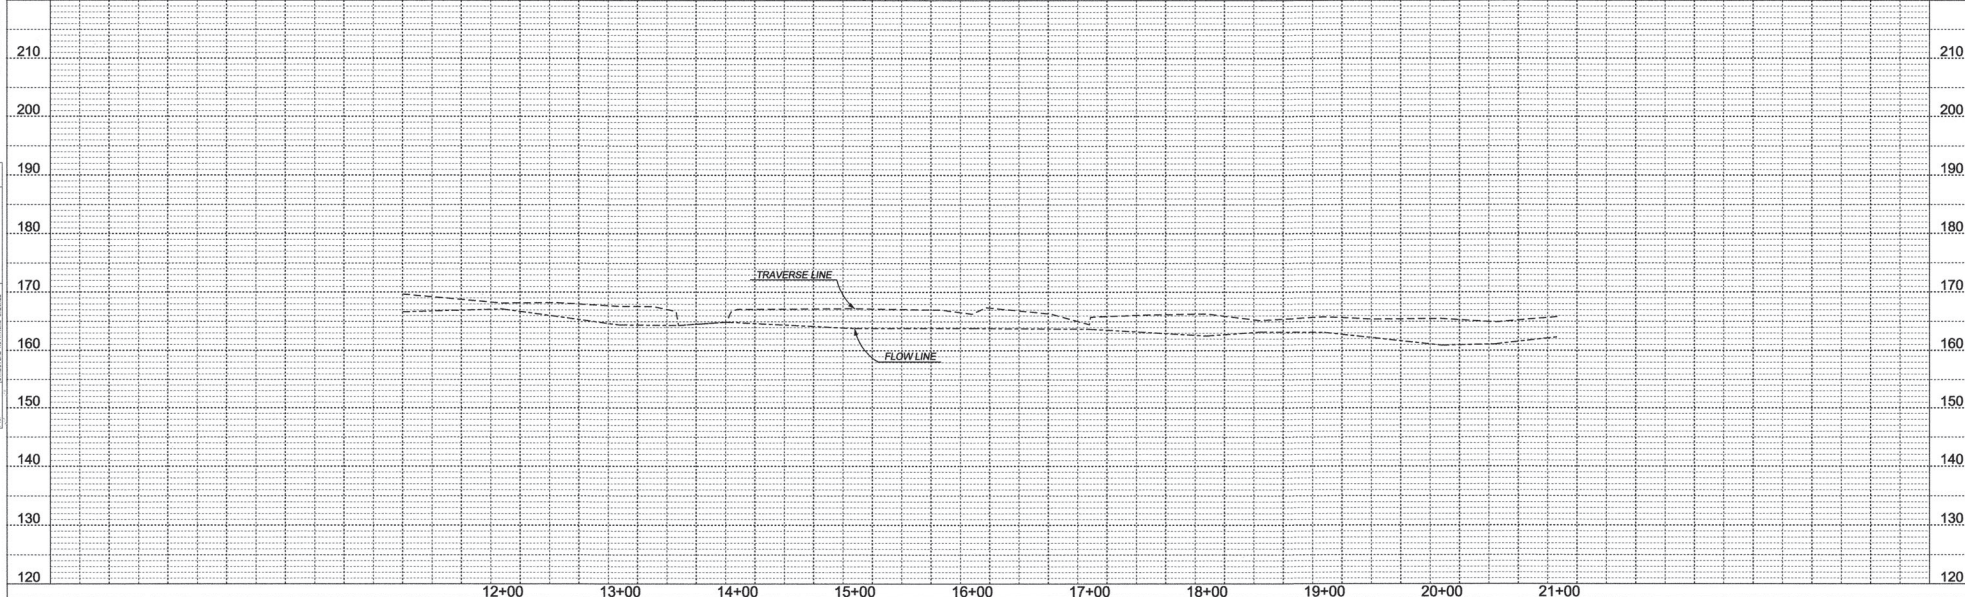


PLAN	SURVEYED	BY	DATE
NOTE BOOK	PLOTTED		
	ALIGNED CHECKED		
	WT. OF WAX CHECKED		

SeaseJD
C:\Group10\26886\126886pf12.dgn
3-NOV-2006

PROFILE		BY	DATE
SUPPLIED			
PLOTTED			
NOTE BOOK			
GRAPHS CHECKED			
RM'S NOTED			
STRUCTURE NOTATIONS CHECKED			

PINE PLAINS ROAD
REV. EXISTING R/W TO NEW 33' R/W
FROM STA. 160+00.00 TO STA. 166+33.51
AS PER R/W & P.E. - 2/14/05 (L.W.M.)


REV. EXISTING R/W TO NEW 33' R/W
FROM STA. 160+00.00 TO STA. 166+33.51
AS PER R/W & P.E. - 2/14/05 (L.W.M.)

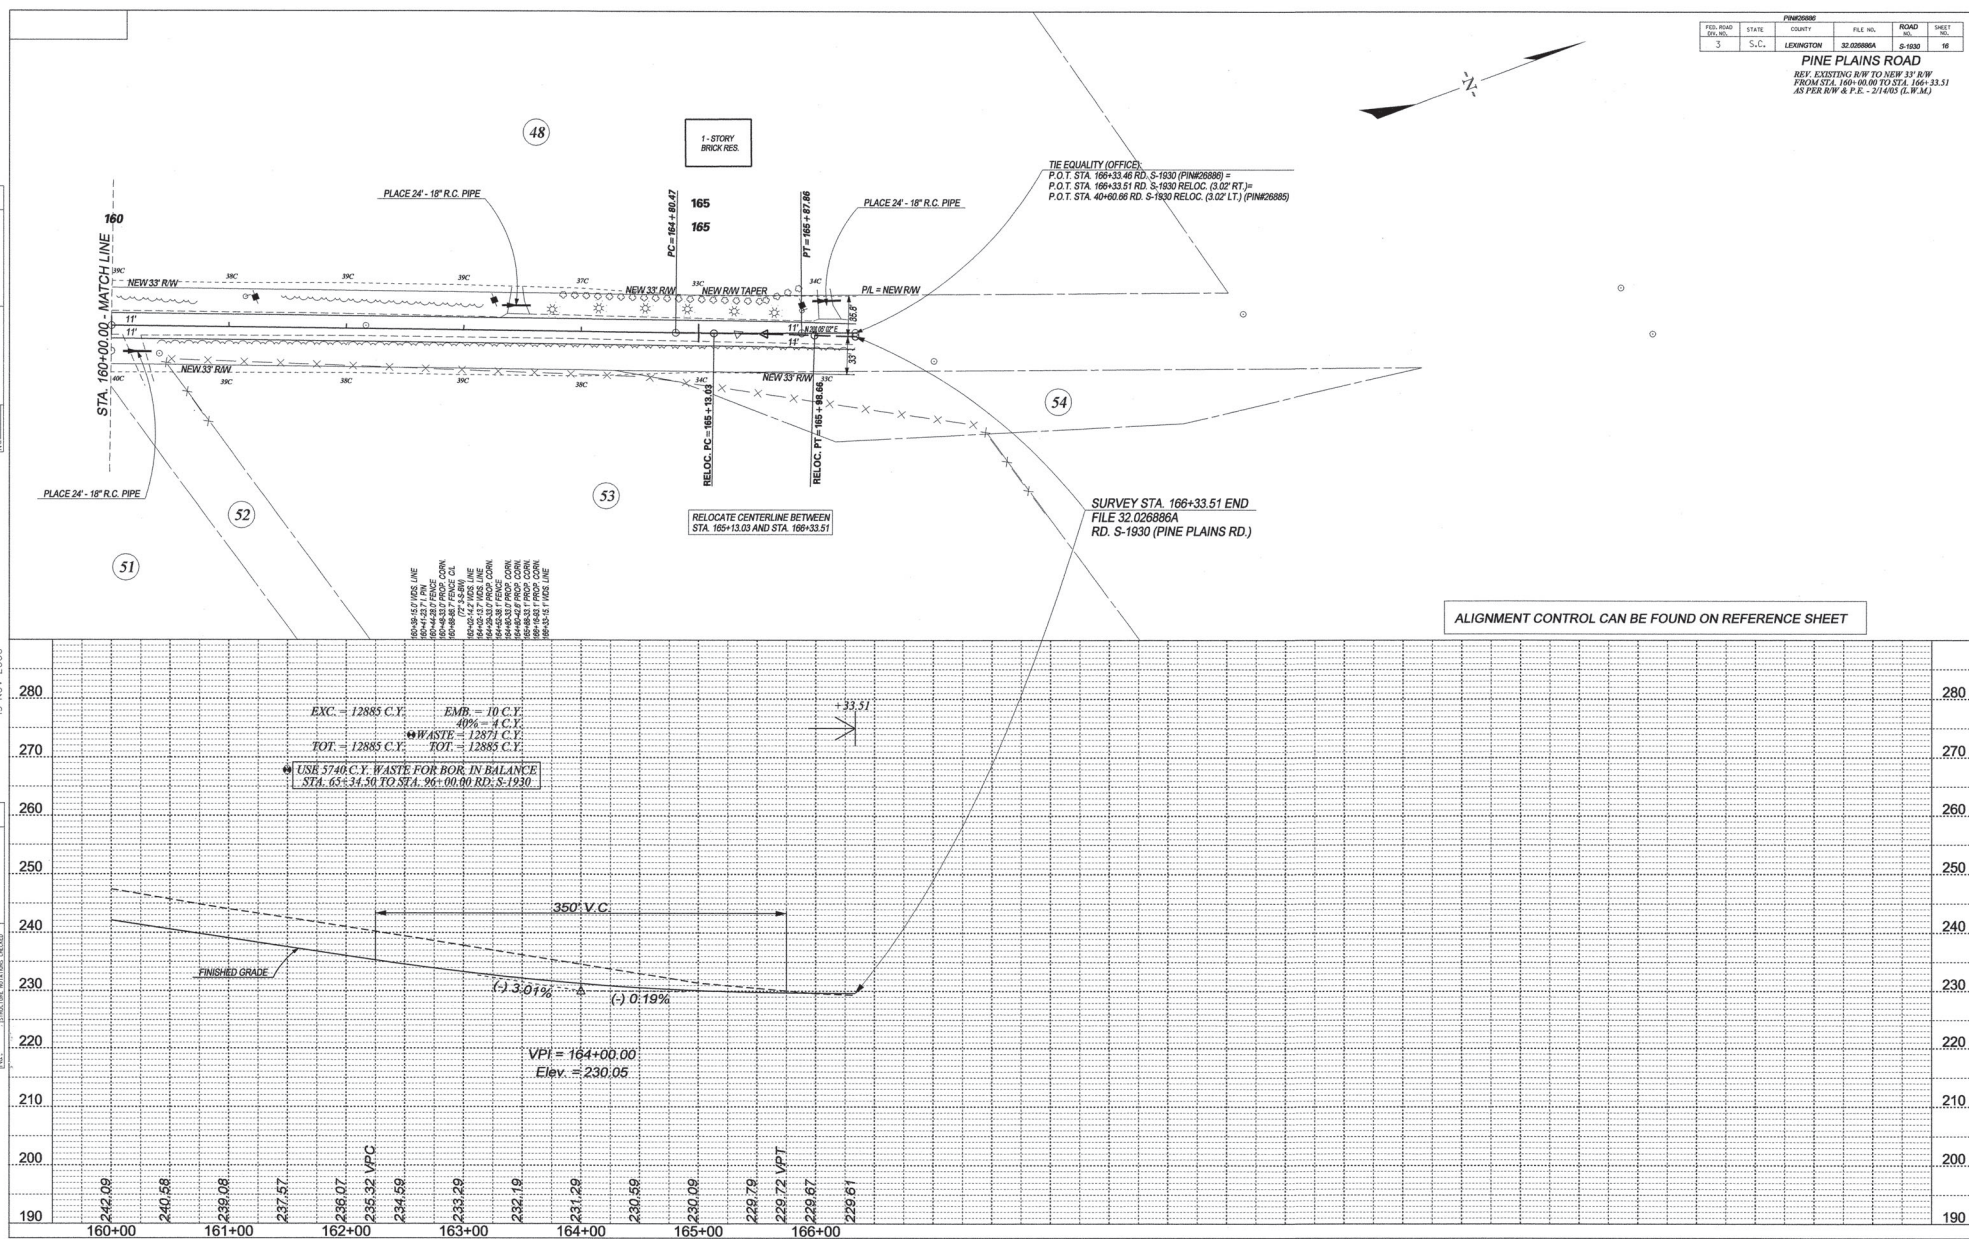

PLAN	DATE	BY	CHKD
DATE			
BY			
CHKD			

Sealed
 CA:G:\p010\26886\26886p12.dgn
 13-JUN-2006

PROFILE	DATE	BY	CHKD
DATE			
BY			
CHKD			

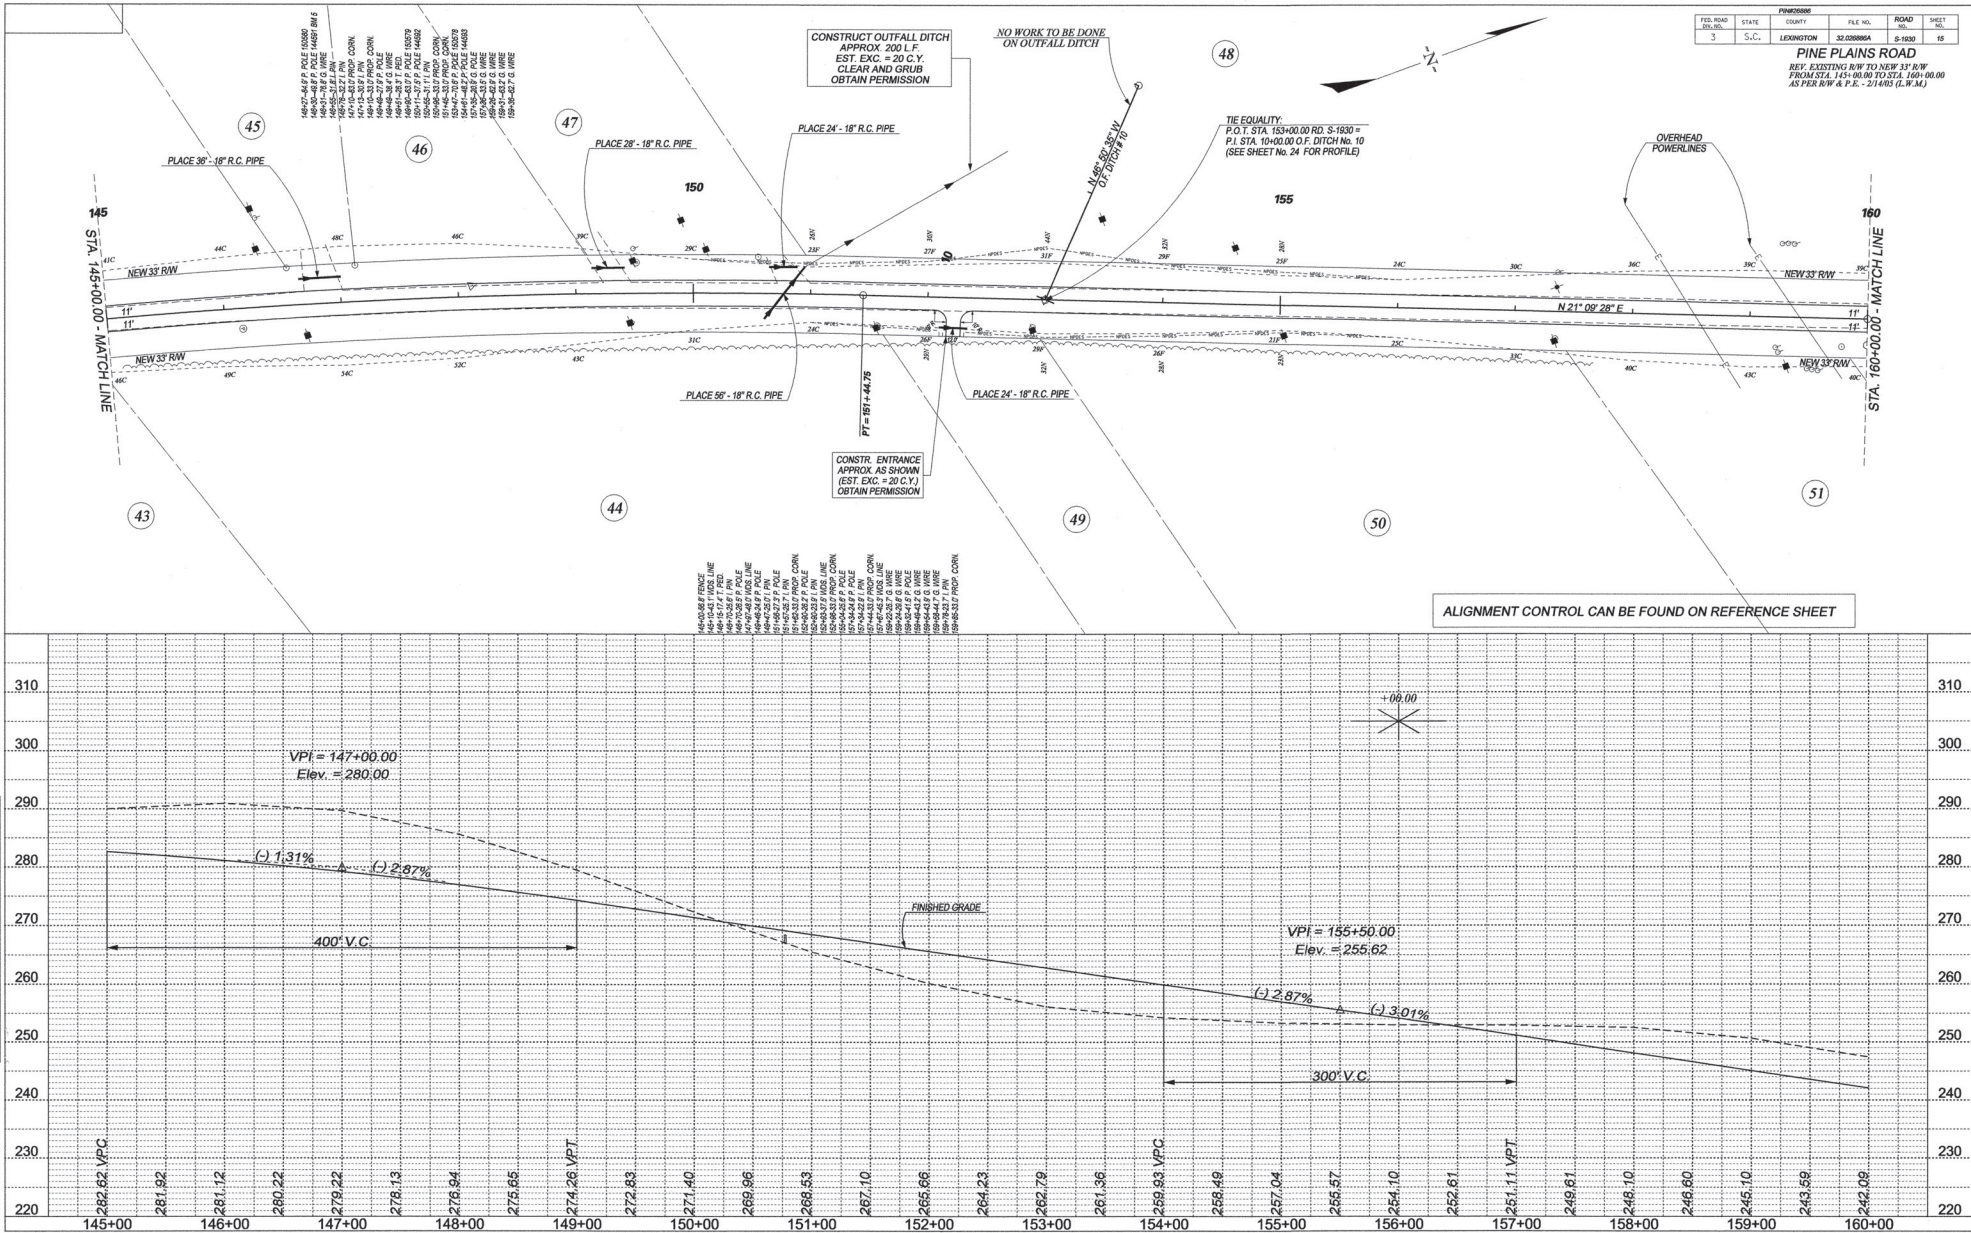


FED. ROAD DIST. NO.	STATE	COUNTY	FILE NO.	ROAD	SHEET NO.
3	S.C.	LEXINGTON	32.00886A	S-1920	15

PINE PLAINS ROAD
 REF. EXISTING R/W TO NEW 33' R/W
 FROM STA. 145+00.00 TO STA. 160+00.00
 AS PER R/W & P.E. - 314103 (L.W.M.)

PROFILE	BY	DATE
SURVEYED		
PLOTTED		
GRADES CHECKED		
B.M.'S NOTED		
STRUCTURE NOTATIONS CHECKED		


5eae5d
C:\Group10\26886\26886pf12.dgn
08-FEB-2007

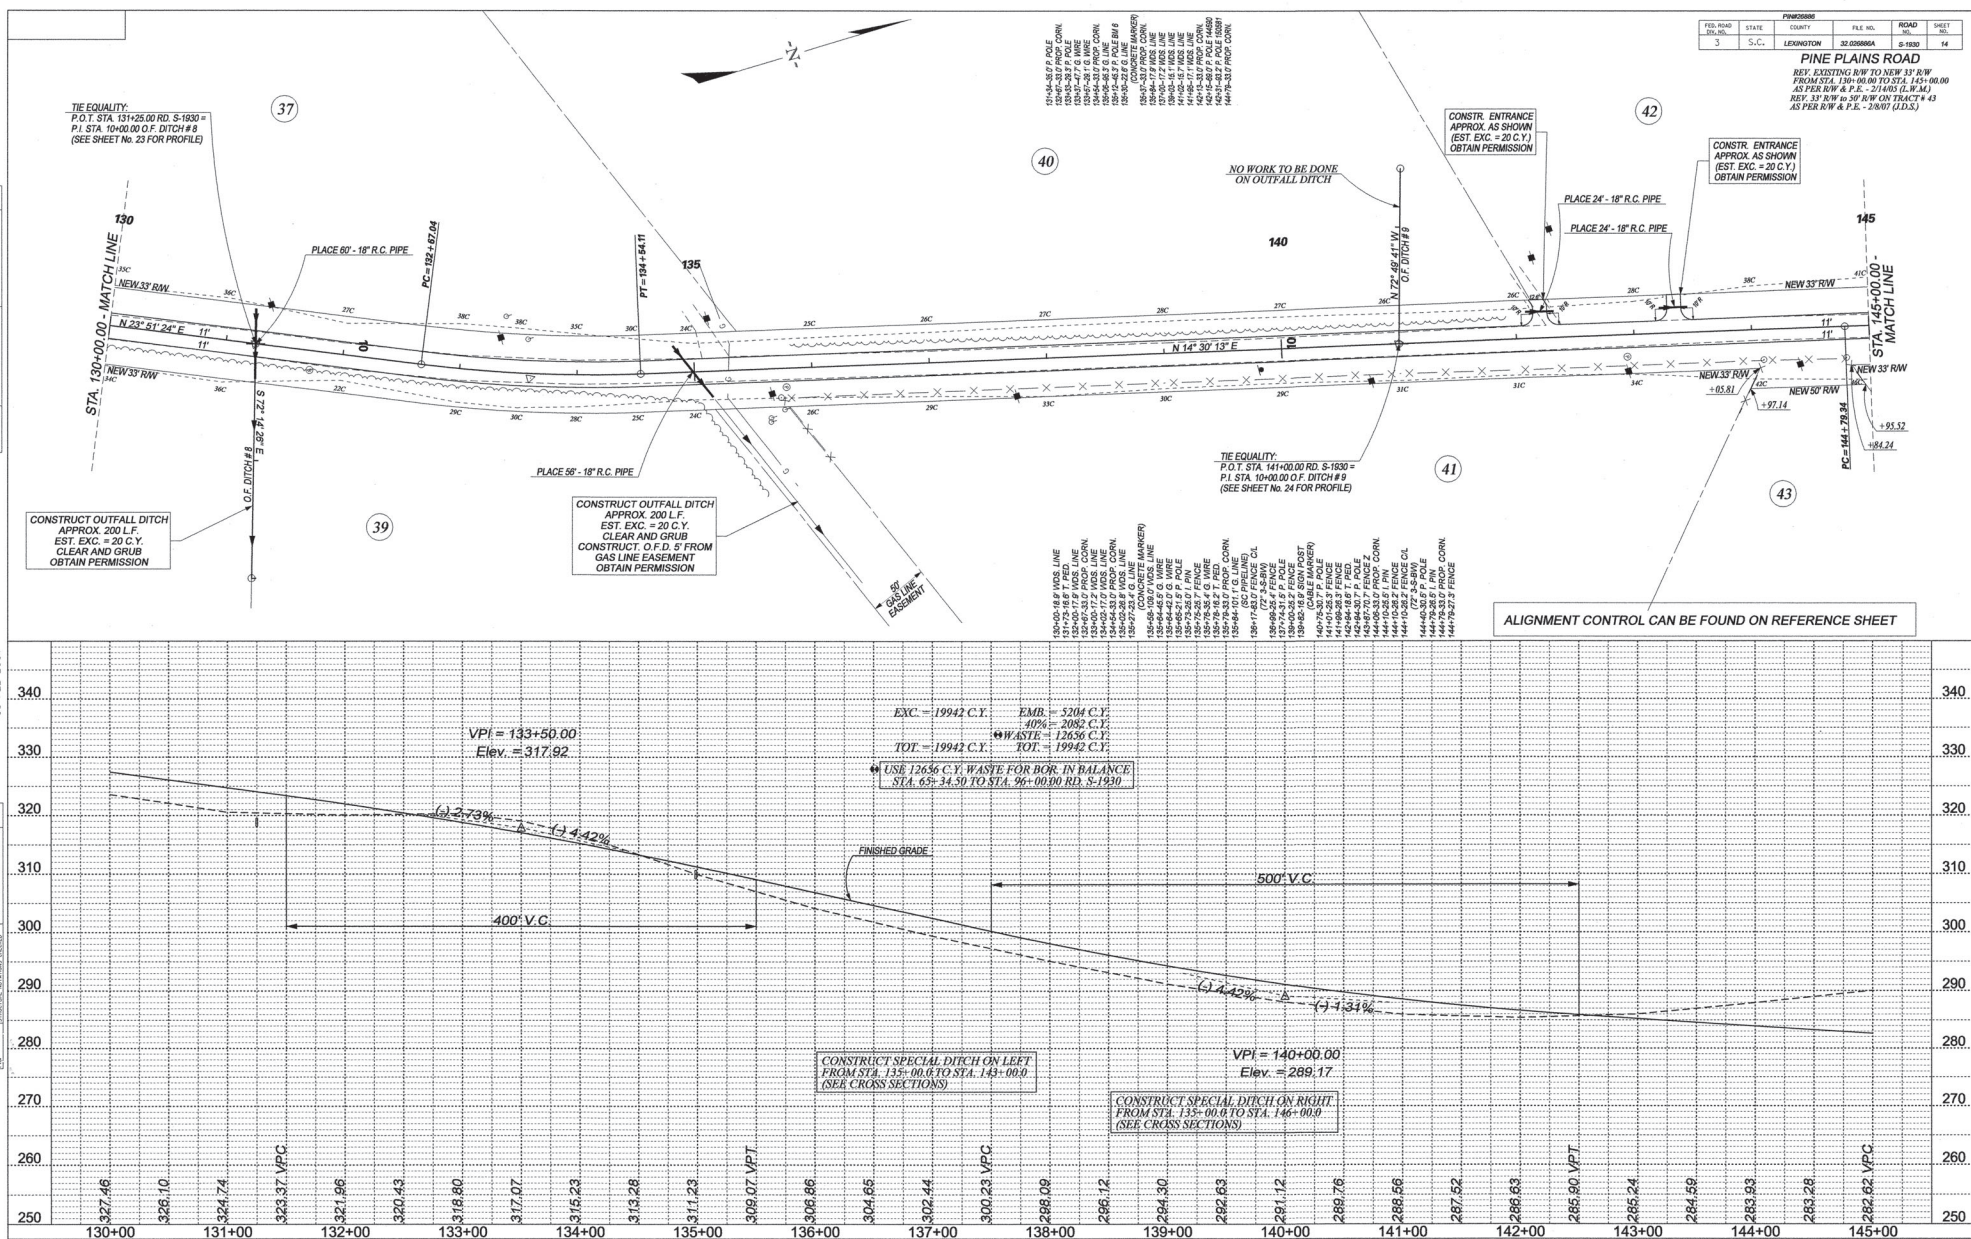

PLAN	DATE
NOTED	08/15/2007
REVISION	
BY	
CHK	

Section ID: 26886-V-26886P12.dgn
08-FEB-2007

PROFILE	DATE
NOTED	08/15/2007
REVISION	
BY	
CHK	

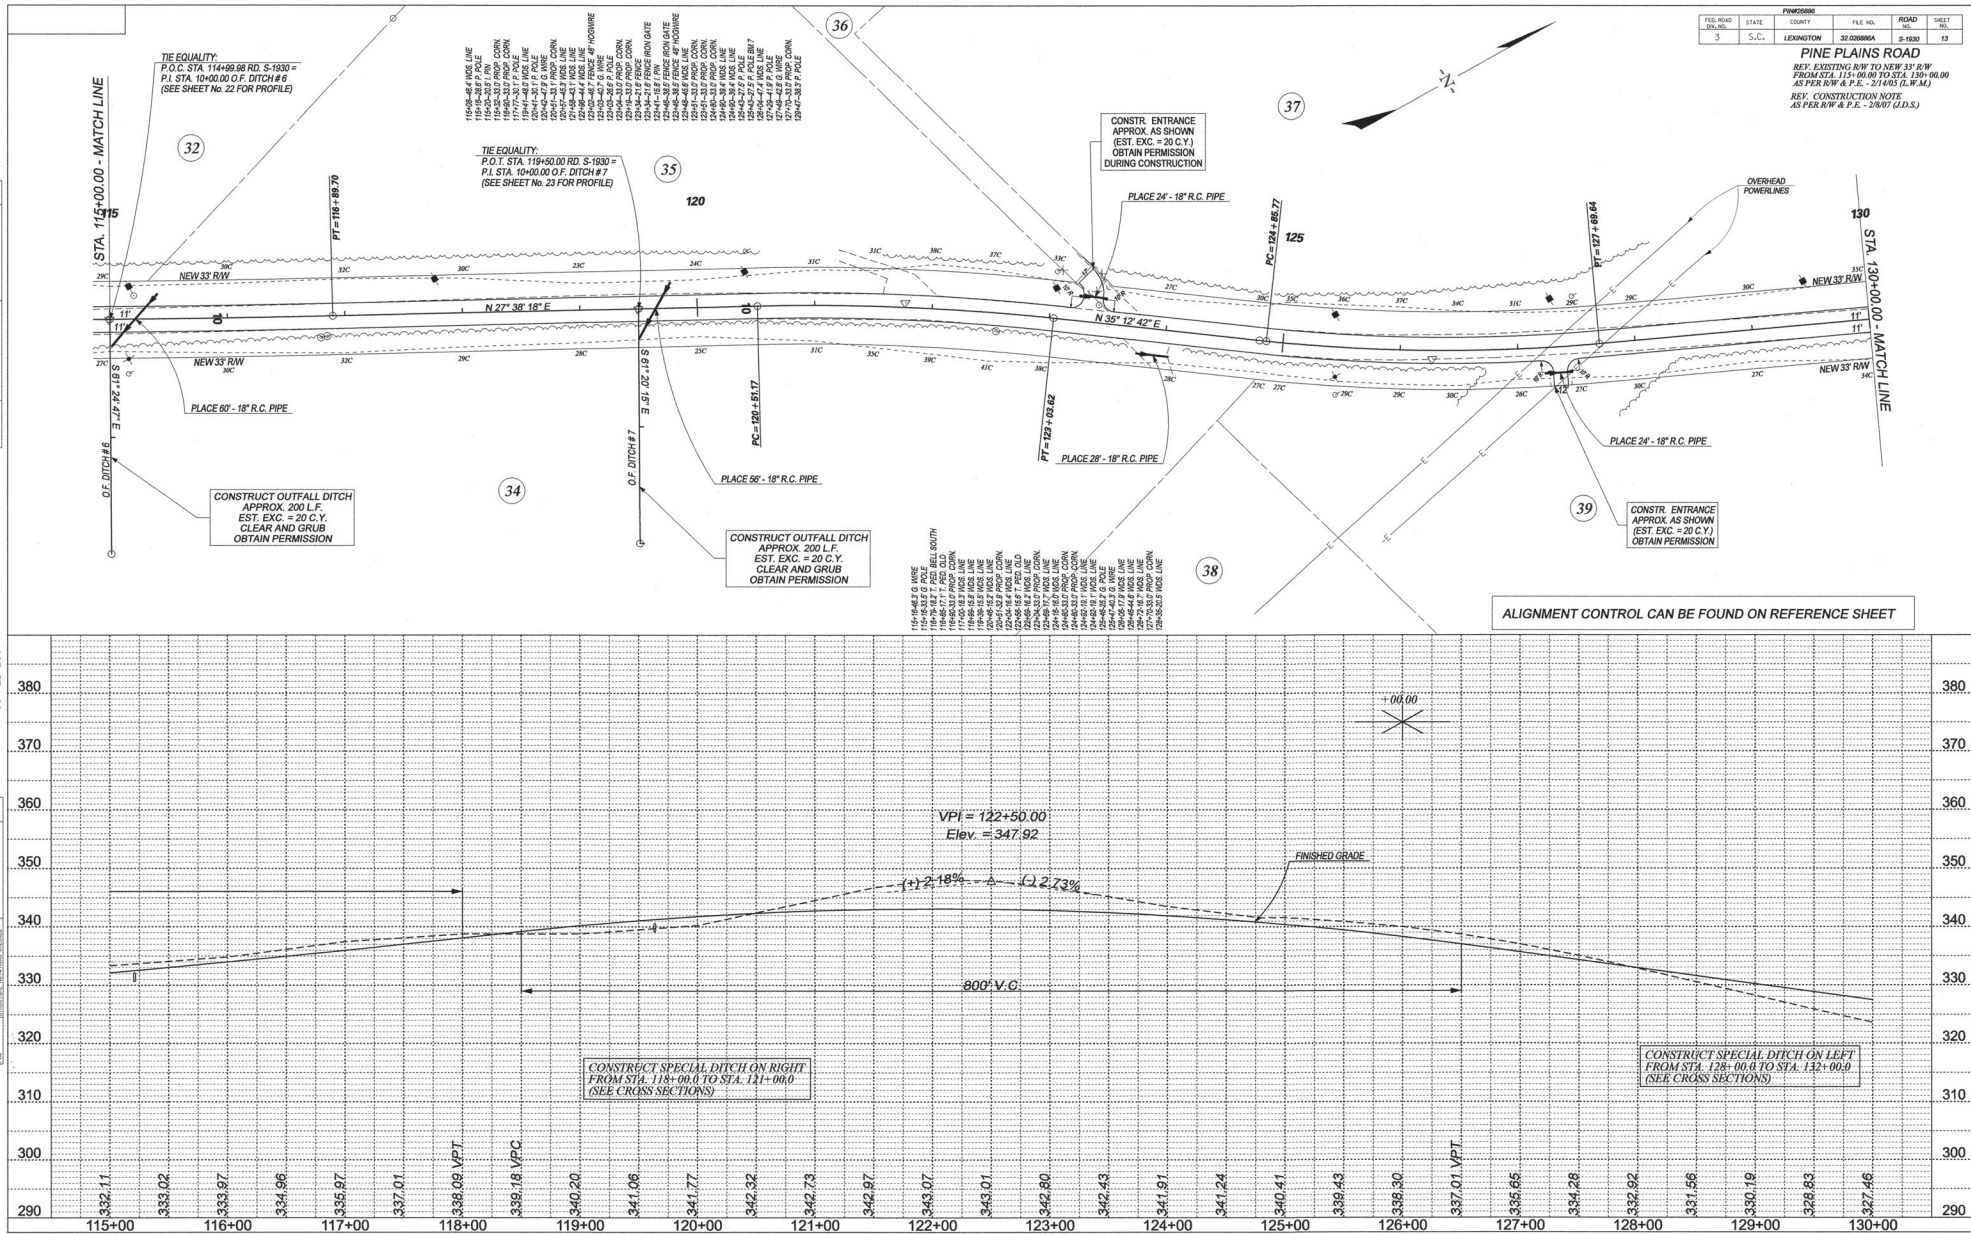


FED. ROAD DIST. NO.	STATE	COUNTY	FILE NO.	ROAD	SHEET
3	S.C.	LEXINGTON	32.020886A	S-1930	13

PINE PLAINS ROAD
REV. EXISTING R/W TO NEW 33' R/W FROM STA. 115+00.00 TO STA. 130+00.00 AS PER R/W & P.E. - 2/14/03 (J.W.M.)
REV. CONSTRUCTION NOTE AS PER R/W & P.E. - 2/14/07 (J.D.S.)

PROFILE	SURVEYED	BY	DATE
	PLOTTED		
	MARKS CHECKED		
	BLK'S NOTED		
	STRUCTURE NOTATIONS CHECKED		

SeaseJD
C:\Group10\26886\r26886pf12.dgn
3-NOV-2006

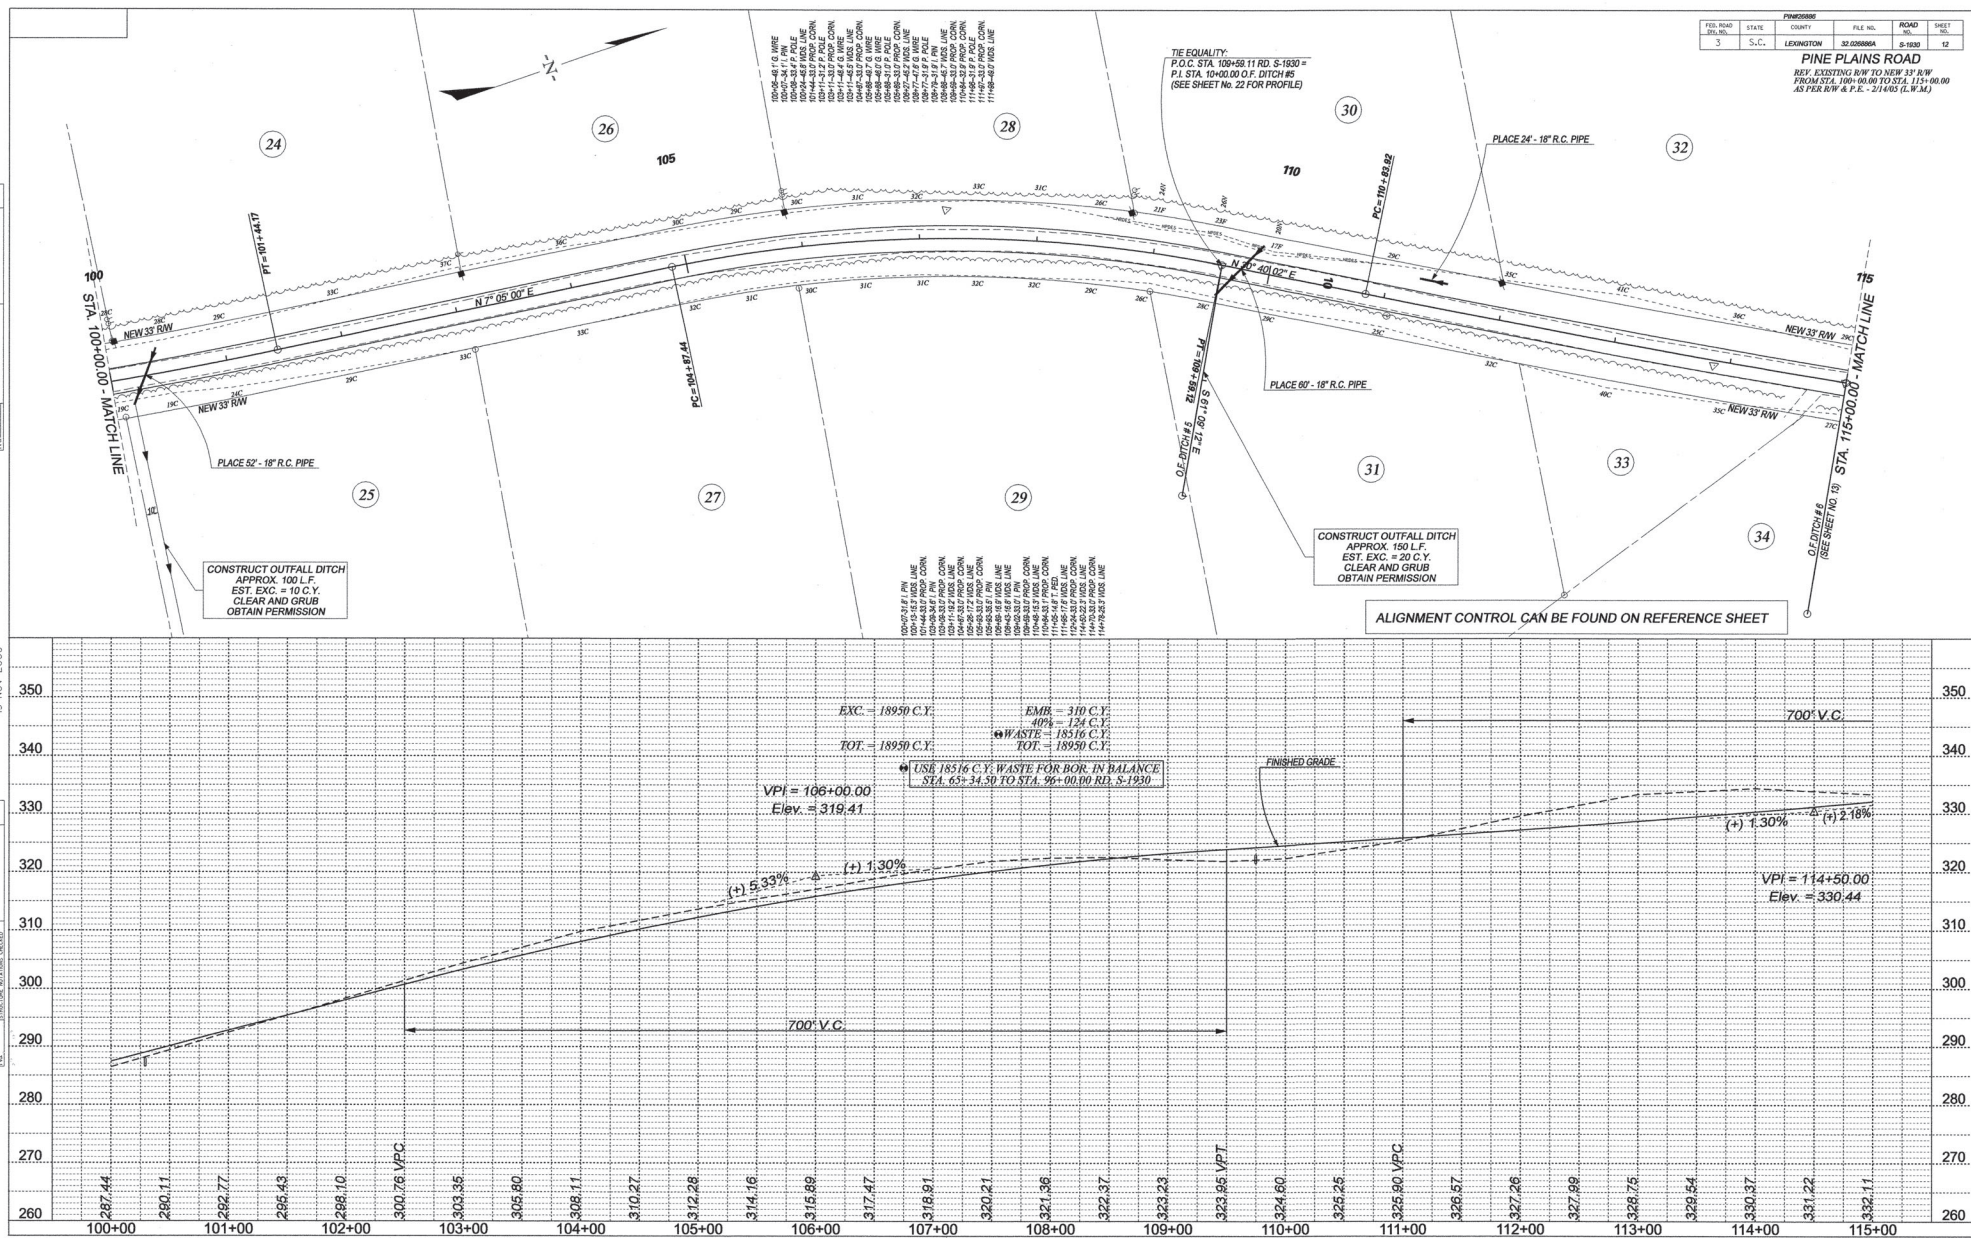


DATE	BY	REVISION
		1. PLAN
		2. PROFILE
		3. NOTES
		4. MATERIALS
		5. SPECIAL NOTES
		6. EARTHWORK
		7. DRAINAGE
		8. STRUCTURES
		9. UTILITIES
		10. ENVIRONMENTAL
		11. OTHER

Scale: 1" = 40' HORIZ
1" = 10' VERT

C:\G:\04010\26886\26886-15.dgn
13-SEP-2006


DATE	BY	REVISION
		1. PROFILE
		2. NOTES
		3. MATERIALS
		4. SPECIAL NOTES
		5. EARTHWORK
		6. DRAINAGE
		7. STRUCTURES
		8. UTILITIES
		9. ENVIRONMENTAL
		10. OTHER

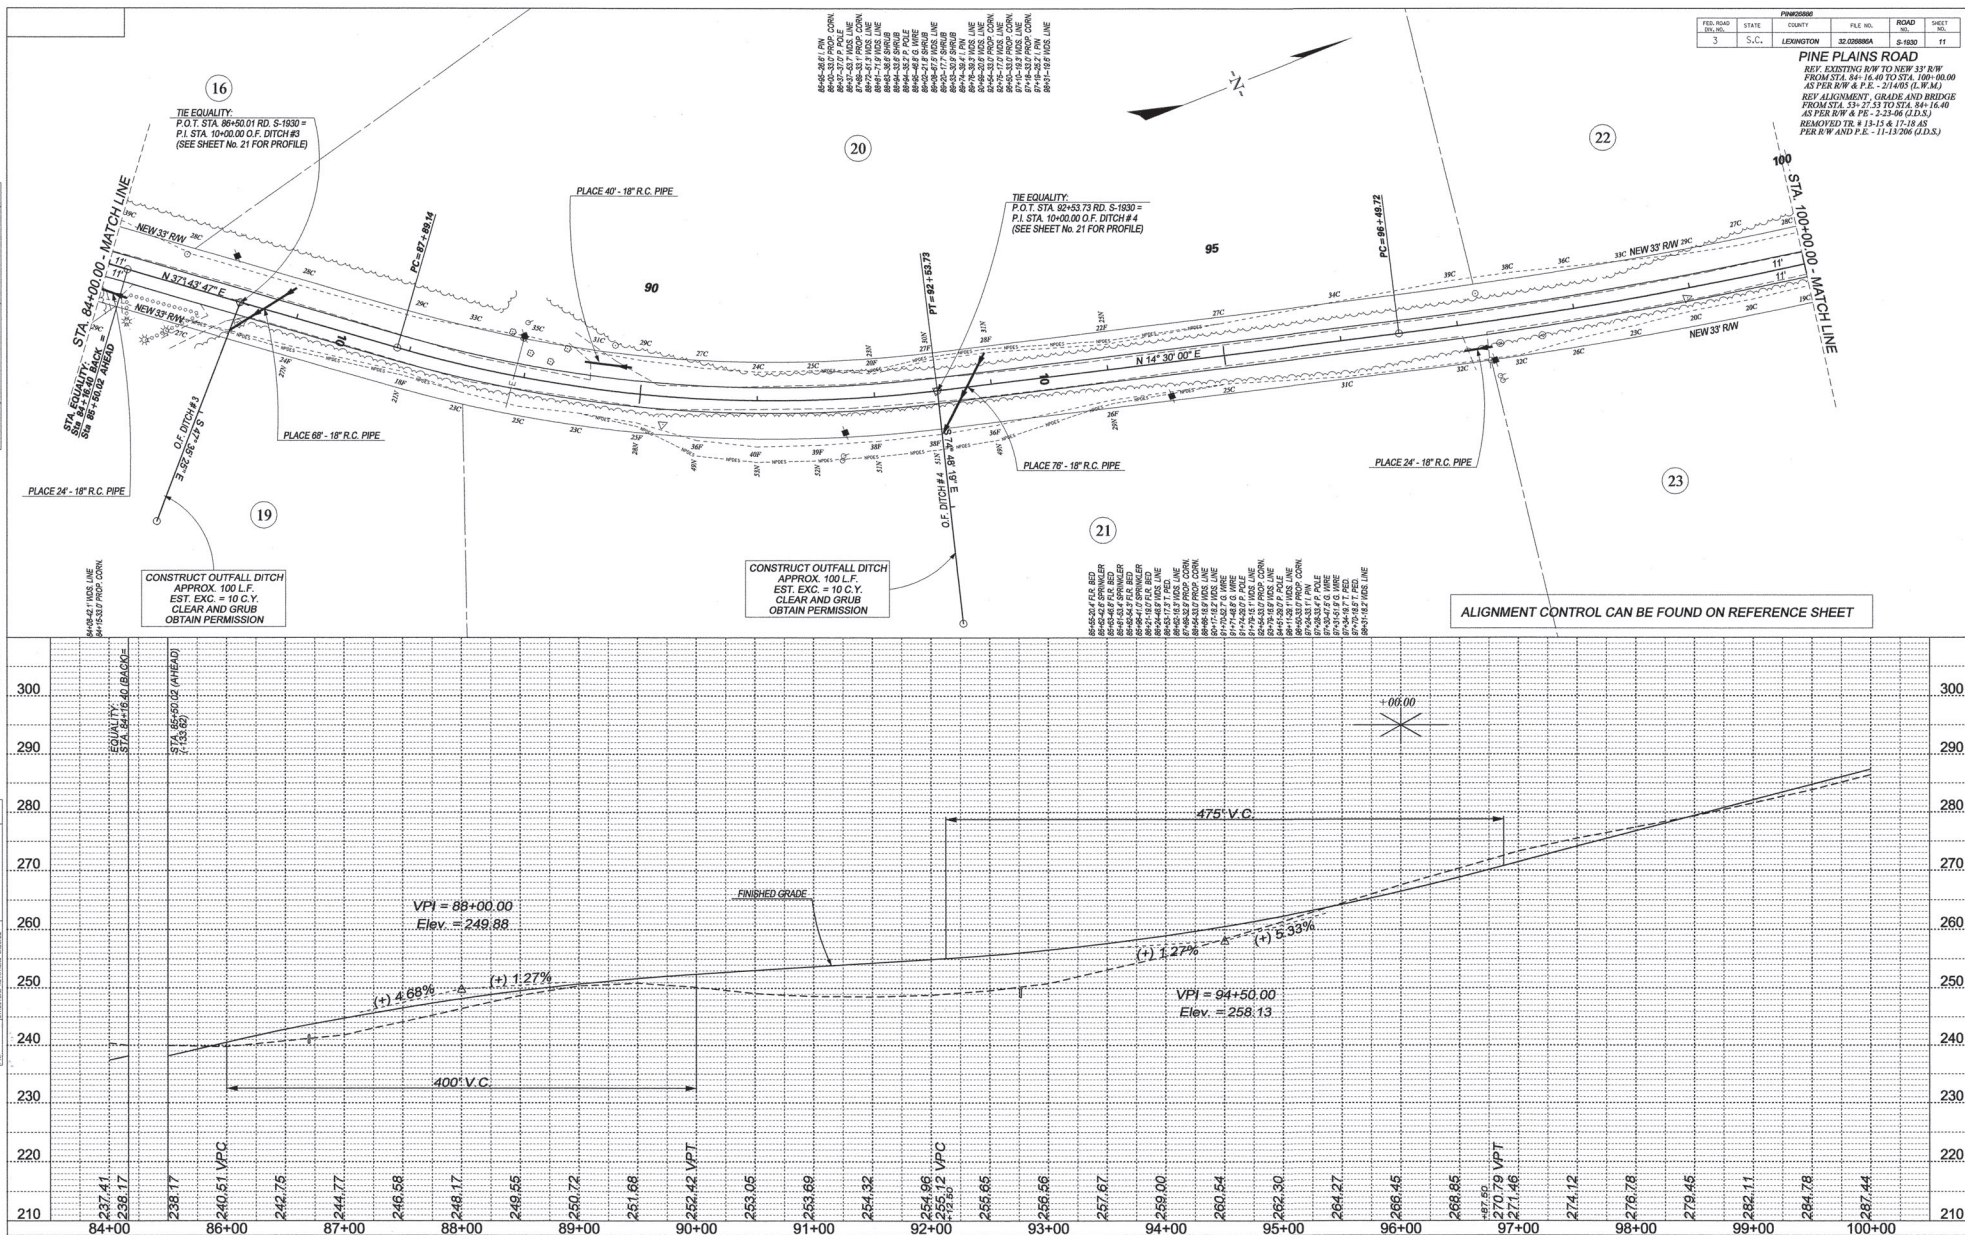


PROJECT INFORMATION				
FED. ROAD DIST. NO.	STATE	COUNTY	FILE NO.	ROAD
3	S.C.	LEXINGTON	32.000000	S-1030
SHEET NO. 11				
PINE PLAINS ROAD				
REV. EXISTING R/W TO NEW 33" R/W FROM STA. 84+14.40 TO STA. 100+00.00 AS PER R/W & P.E. - 2/14/05 (L.W.M.)				
REV. ALIGNMENT, GRADE AND BRIDGE FROM STA. 37+23.31 TO STA. 84+14.40 AS PER R/W & P.E. - 3/23/06 (L.D.S.)				
REMOVED TO R/W 13+15.4, 17+18.45 PER R/W & P.E. - 11-13-2006 (L.D.S.)				

PROFILE	BY	DATE
SLATED		
PLATED		
GRANDS CHECKED		
BAM'S NOTED		
STRUCTURE NOTATIONS CHECKED		

SeaseJD
C:\Group10\26886\1r26886pf6.dgn
13-NOV-2006

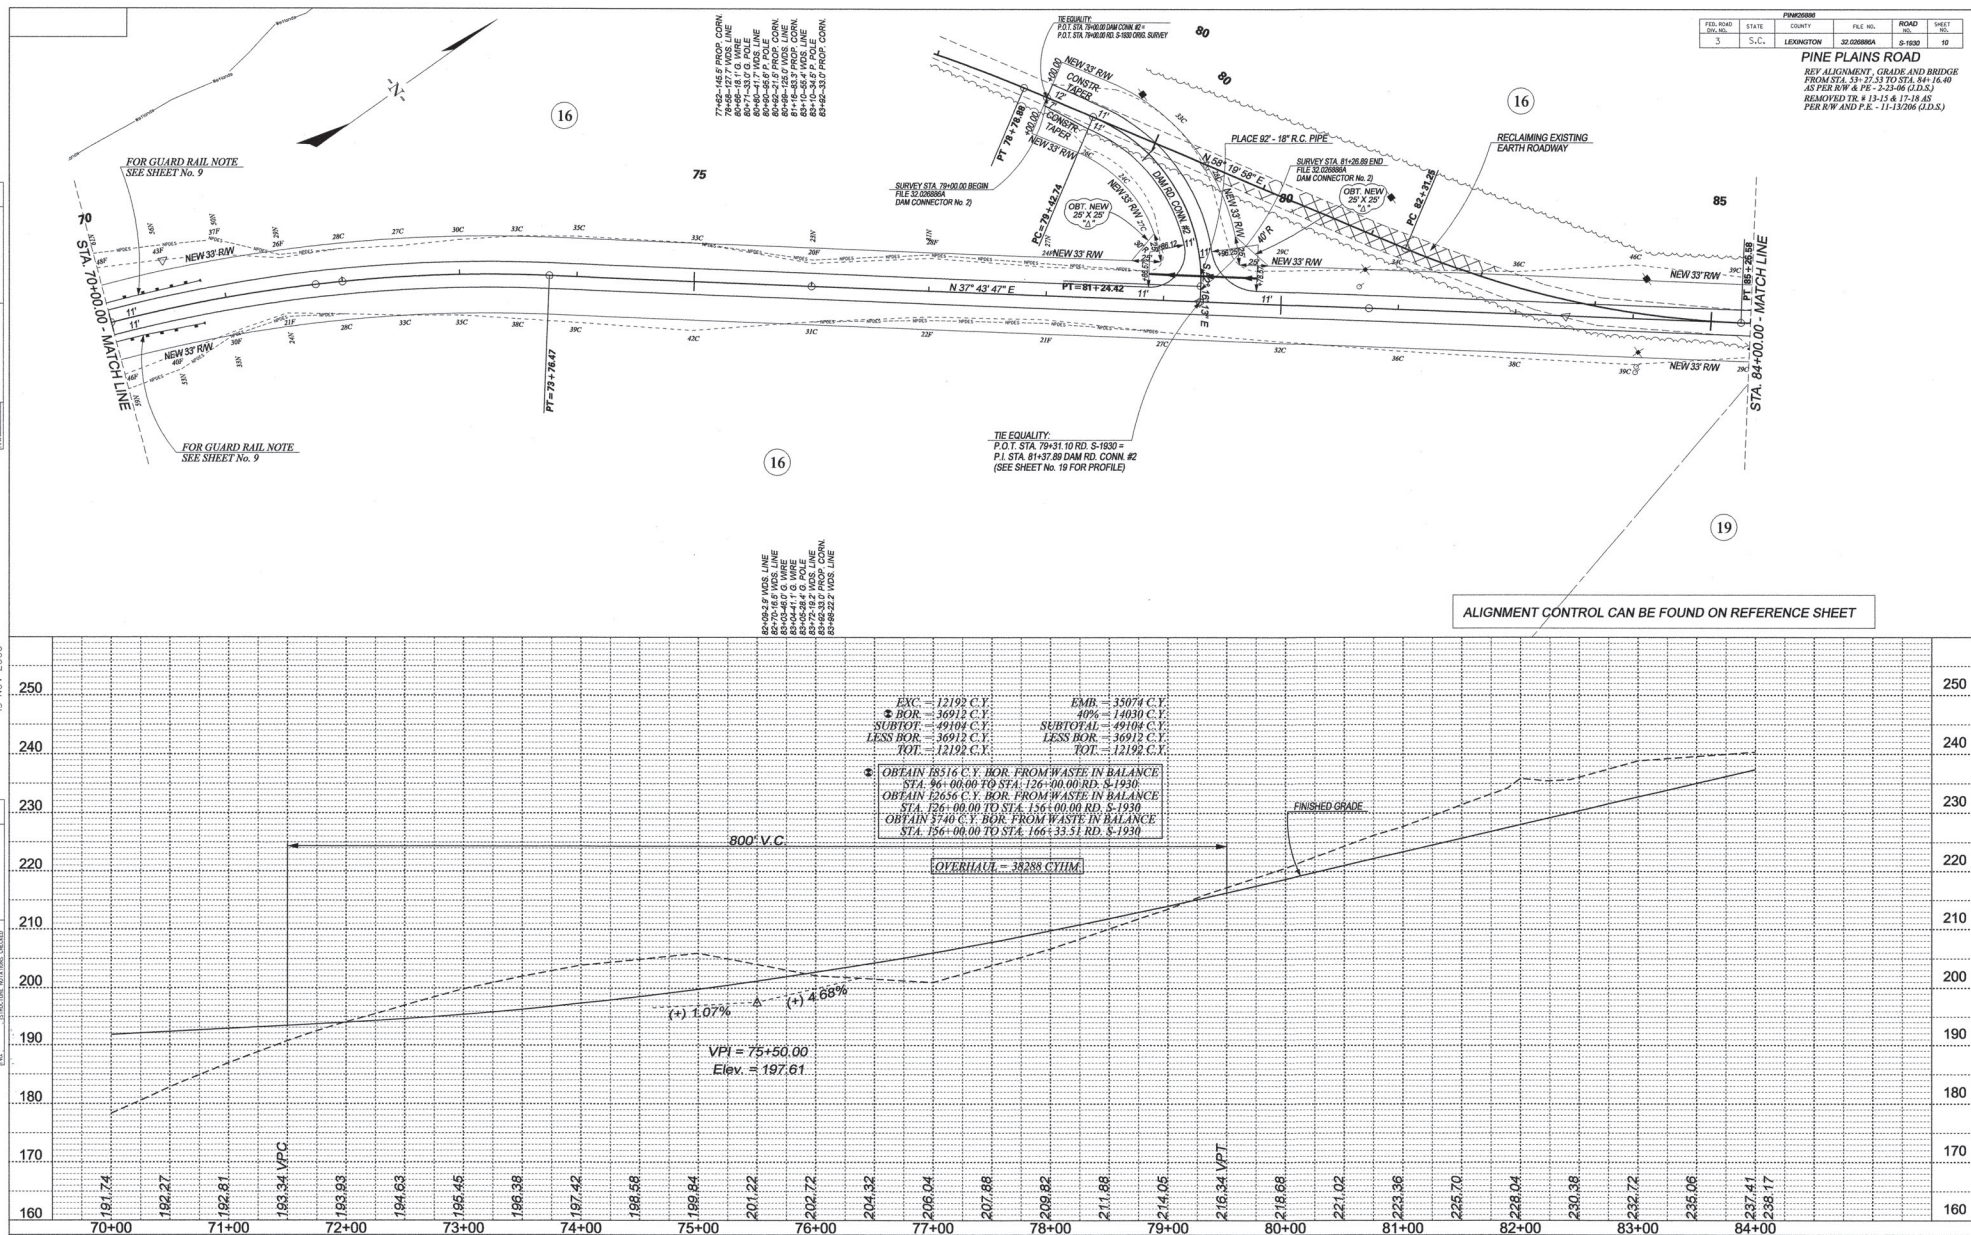


PROFILE		BY	DATE
SURVEYED			
PLOTTED			
GRADES CHECKED			
EAK'S NOTED			
STRUCTURE NOTATIONS CHECKED			

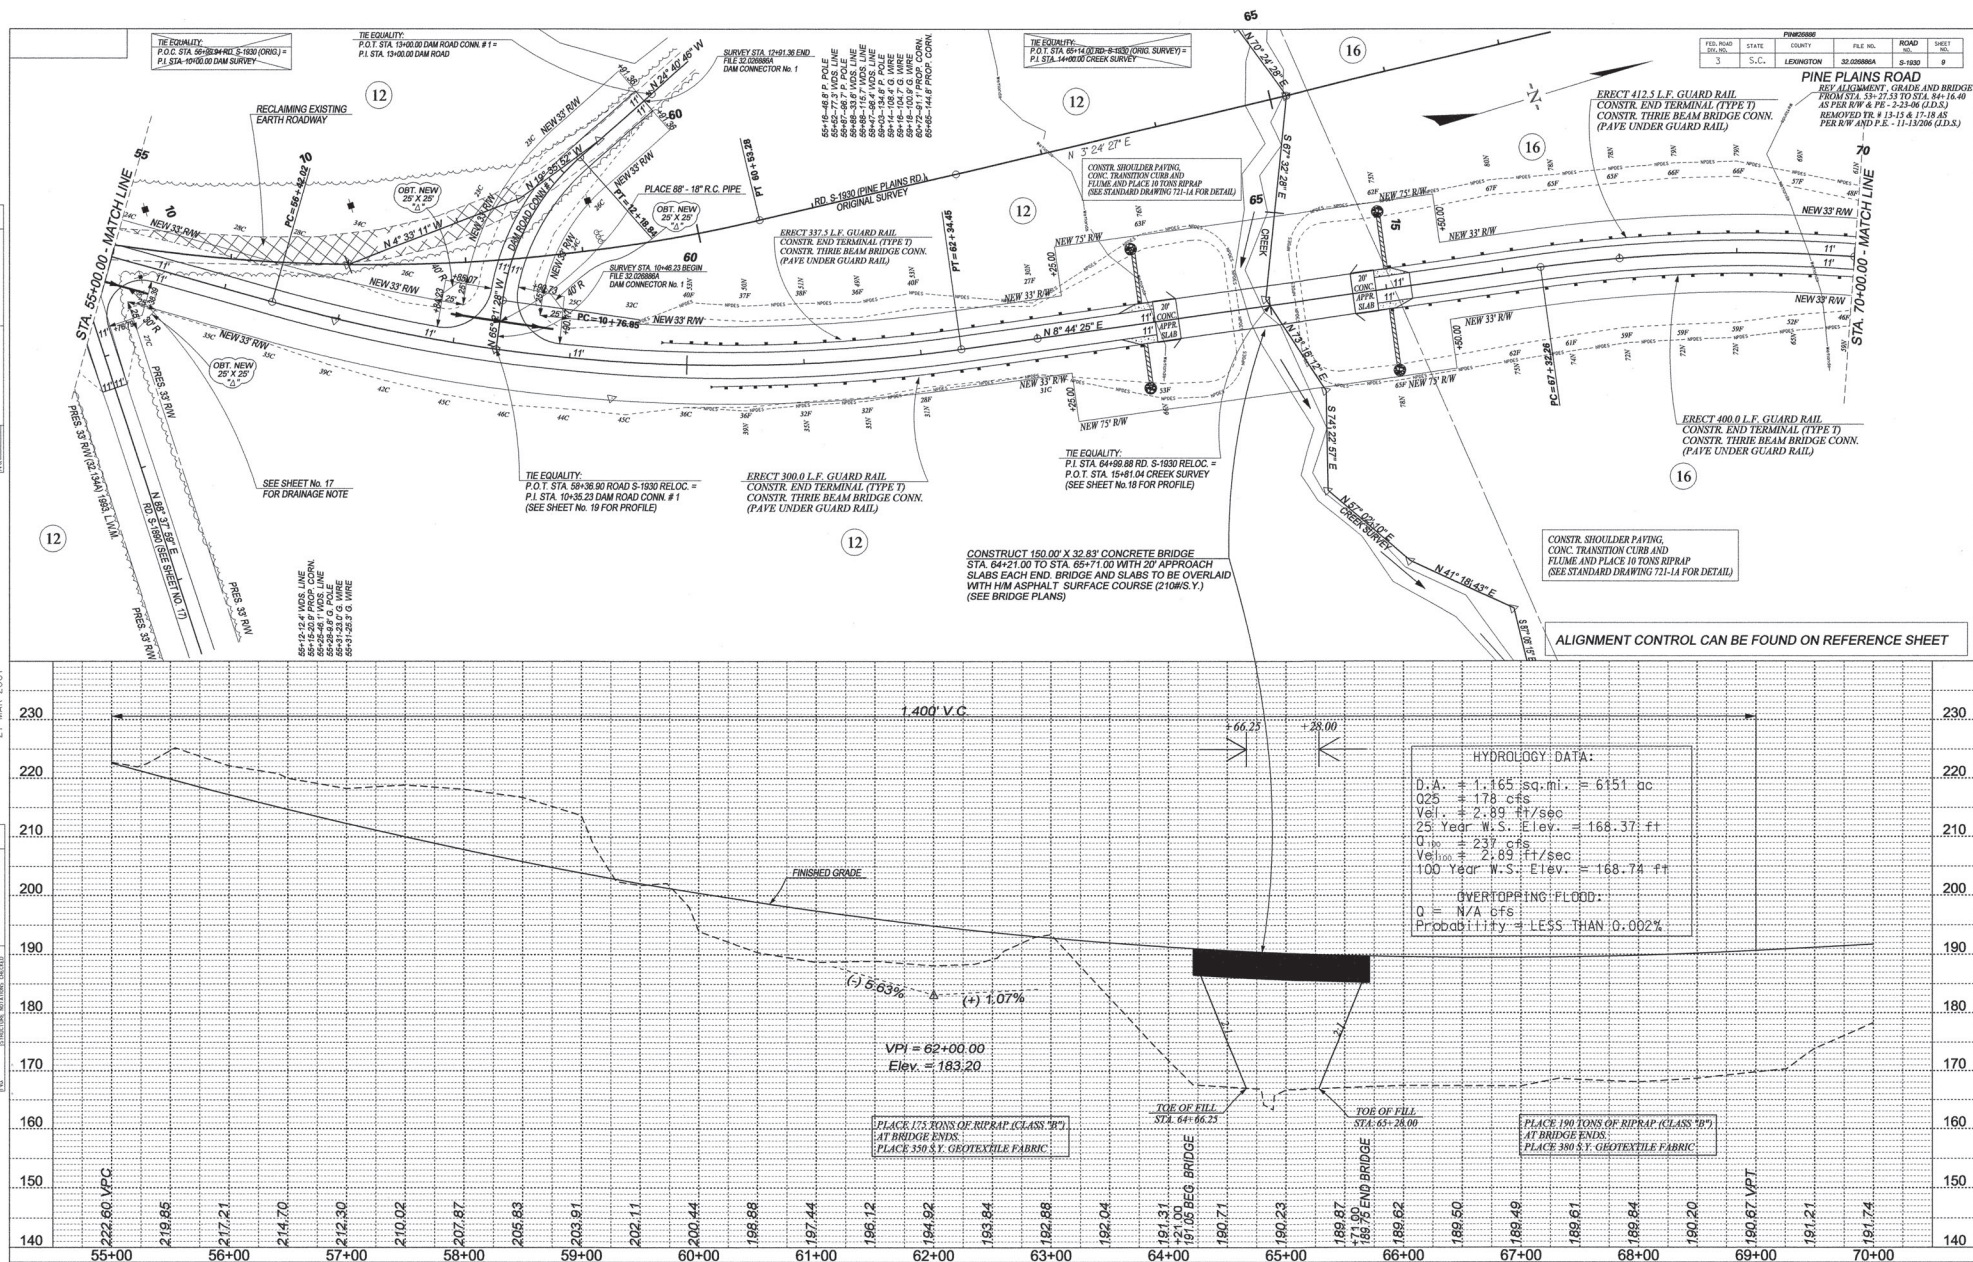

PROFILE		BY	DATE
SURVEYED			
PLOTTED			
GAMES CHECKED			
BLM'S NOTED			
STRUCTURE NOTATIONS CHECKED			


SeaseJD
C:\Group10\26886\r26886pf6.dgn
13-NOV-2006

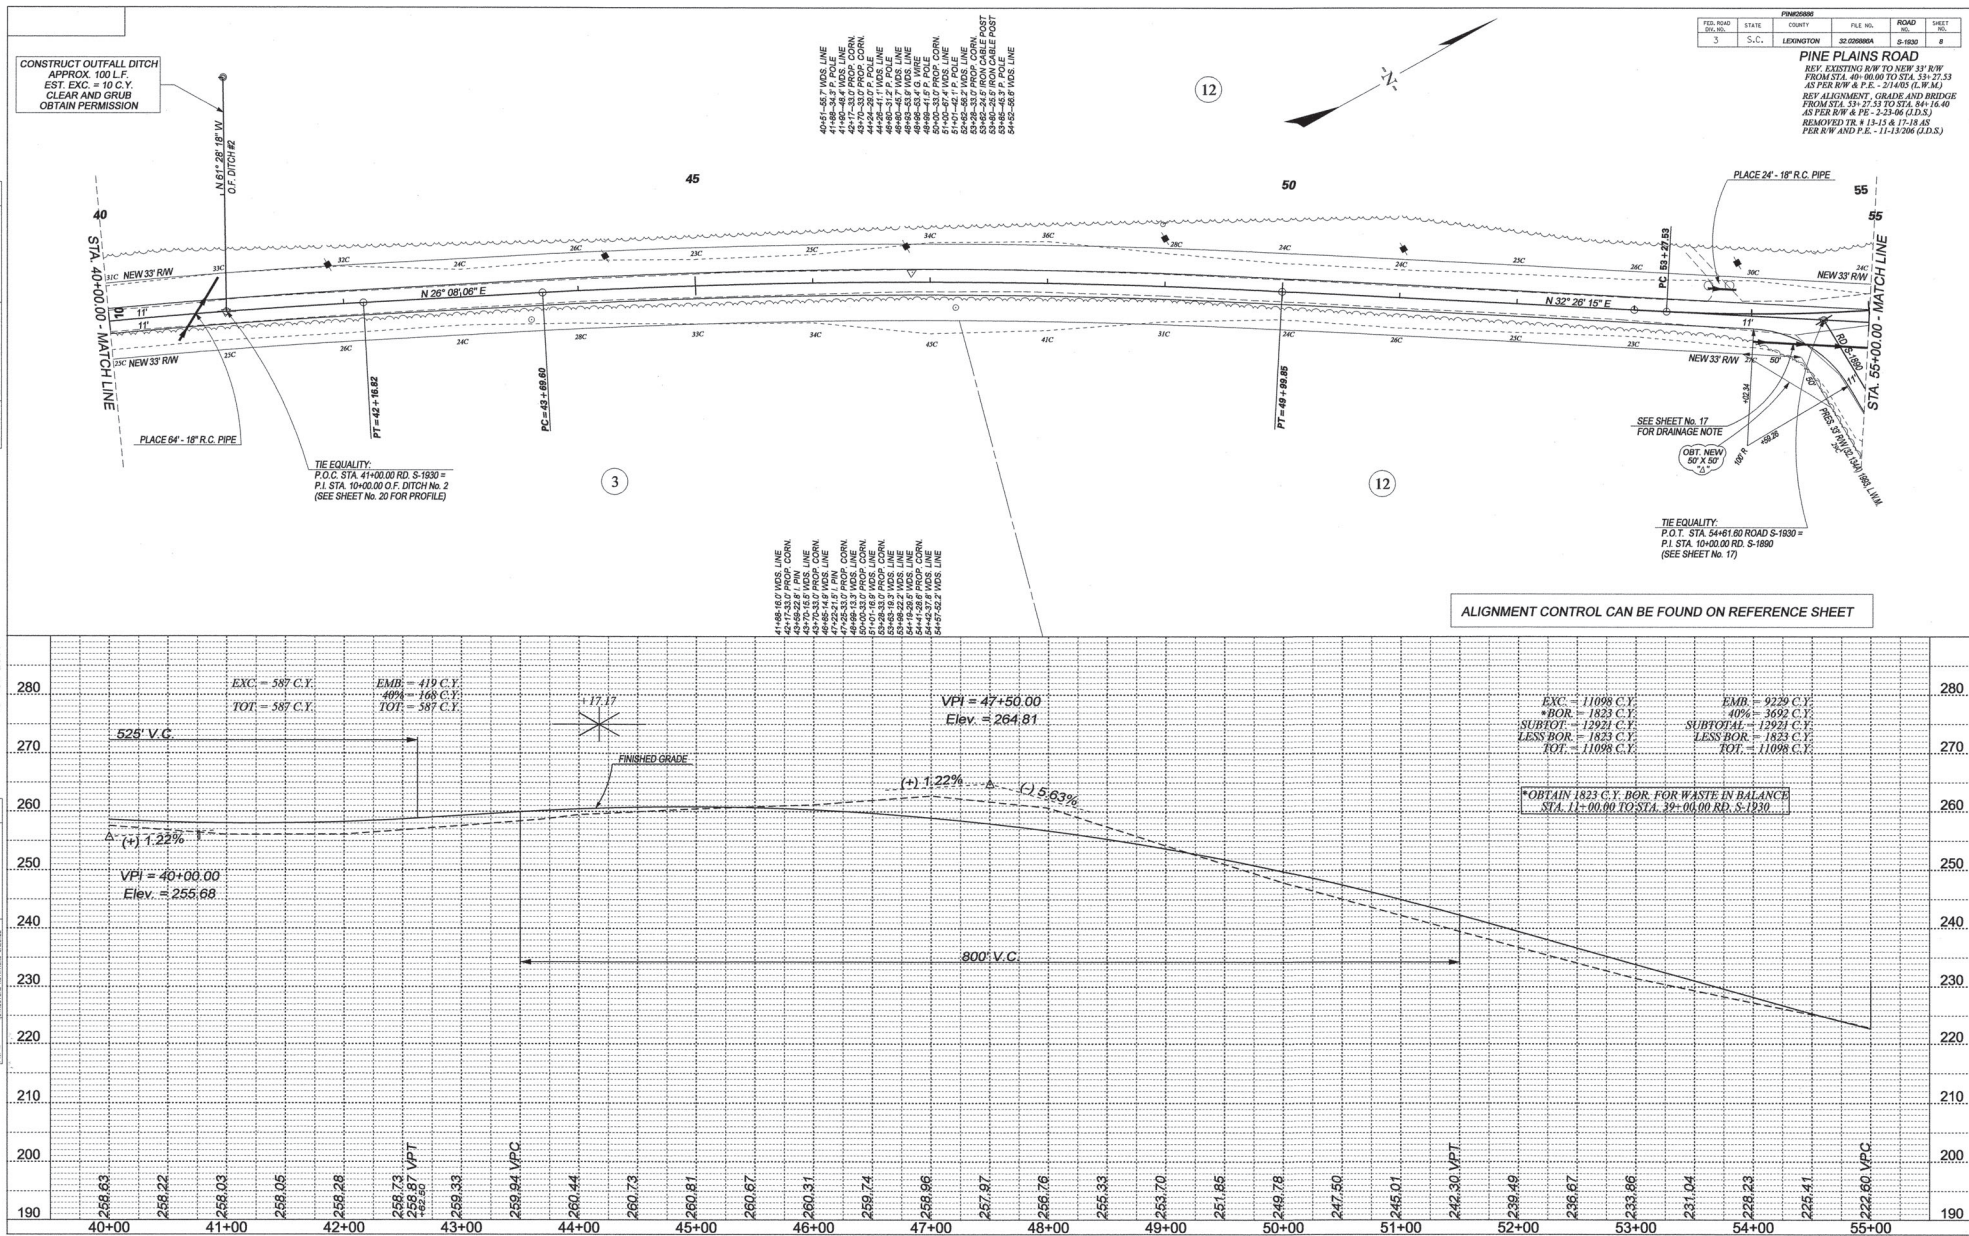

PLAN	DATE
PROJECT	ST
NOTE BOOK	
NO. OF SHEETS	
SHEET NO.	

Scale: 1" = 40' HORIZ
1" = 20' VERT

PROFILE	DATE
PROJECT	ST
NOTE BOOK	
NO. OF SHEETS	
SHEET NO.	

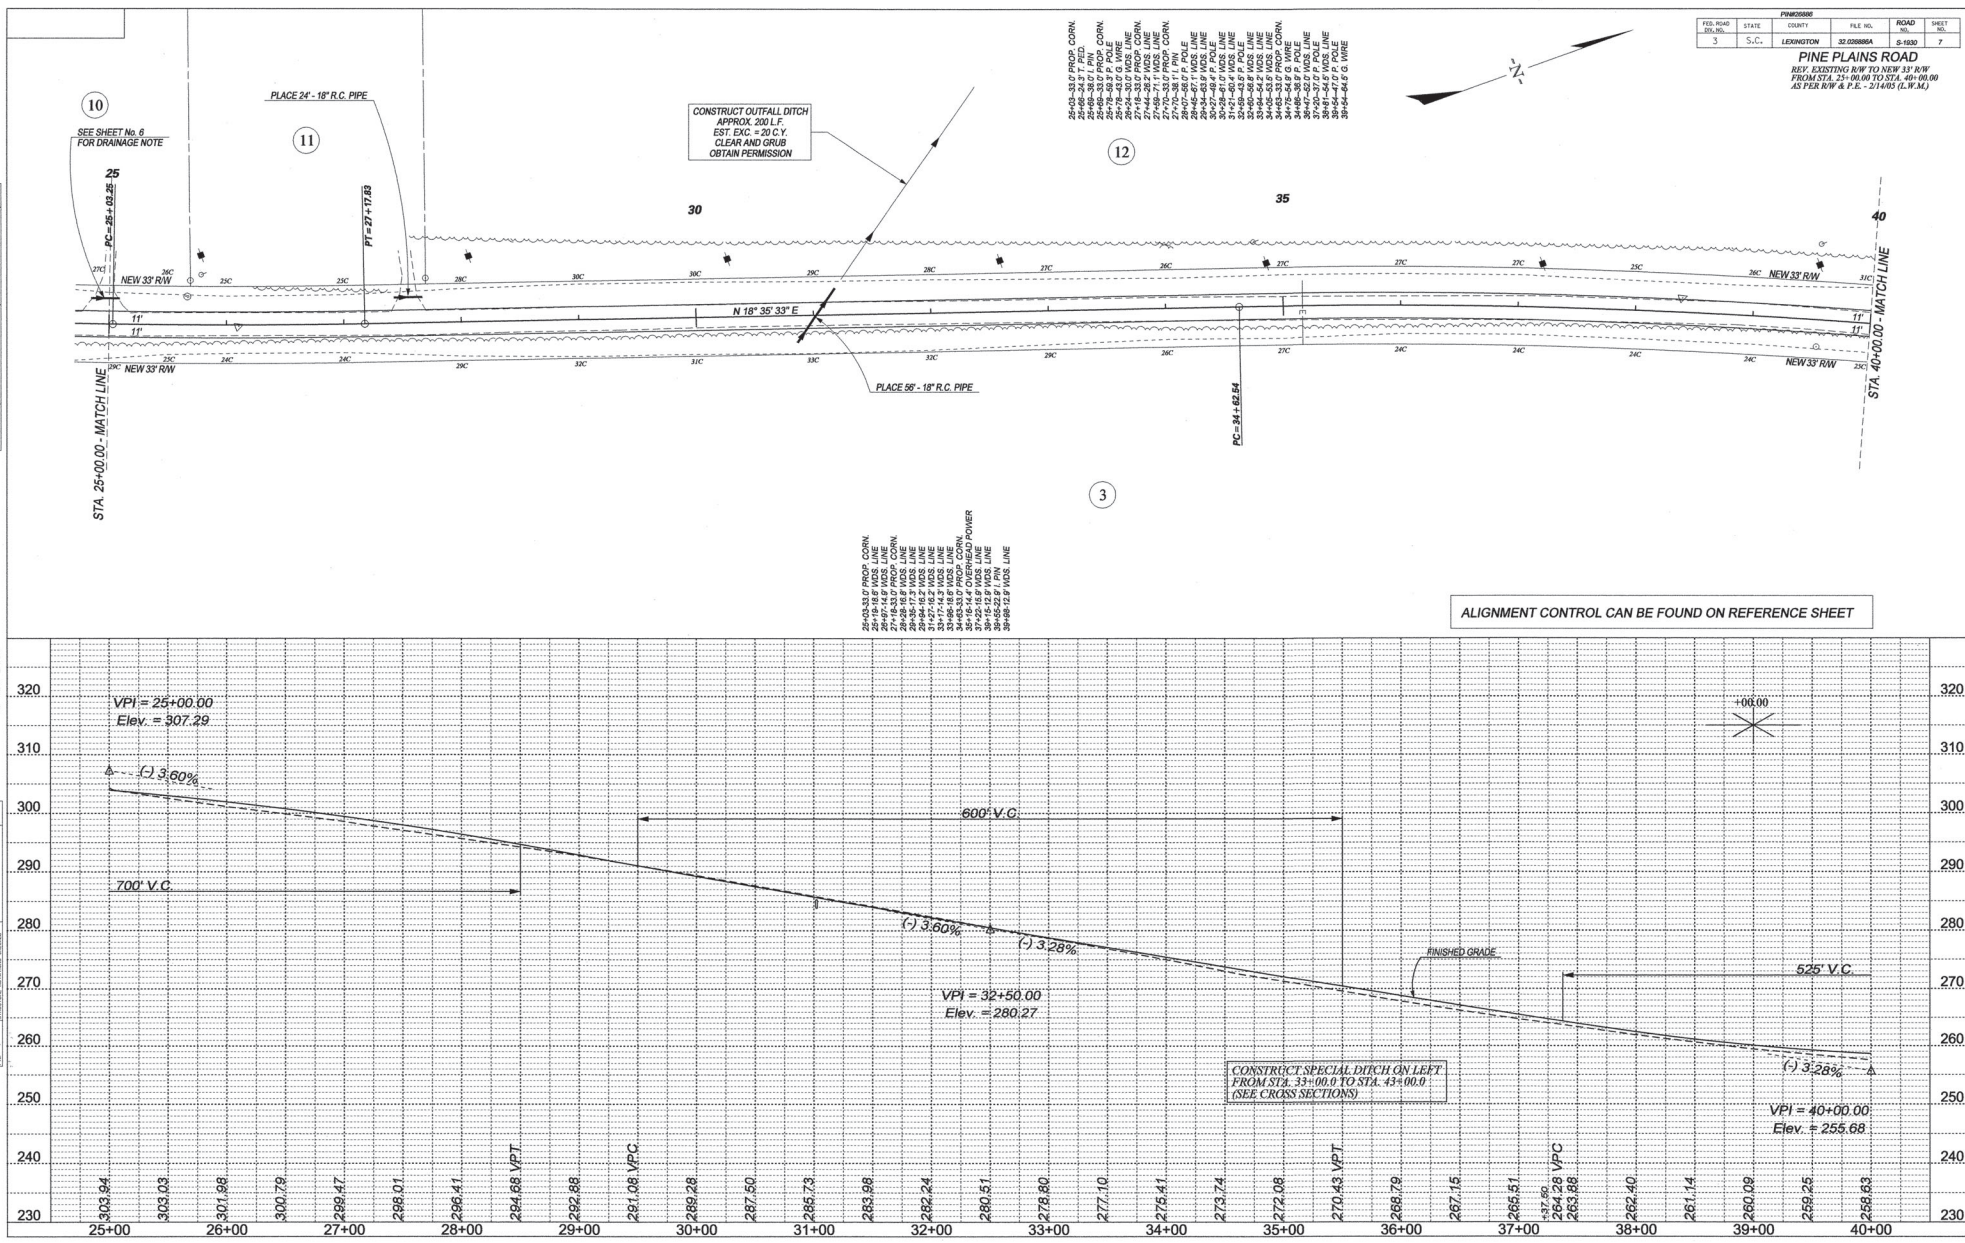

PROJECT				
FED. ROAD DIST. NO.	STATE	COUNTY	FILE NO.	ROAD SHEET
3	S.C.	LEWISTON	32.000000A	S-1030 7
PINE PLAINS ROAD				
REV. EXISTING R/W TO NEW 33' R/W FROM STA. 25+00.00 TO STA. 40+00.00 AS PER R/W & P.E. - 21493 (L.W.M.)				