FED. ROAD DIV. NO.	STATE	COUNTY	DOCKET NO.	PROJECT NO.	Total	SHEET NO.	TOTAL SHEETS
3	S. C.	Saluda	41.294		99	12	18

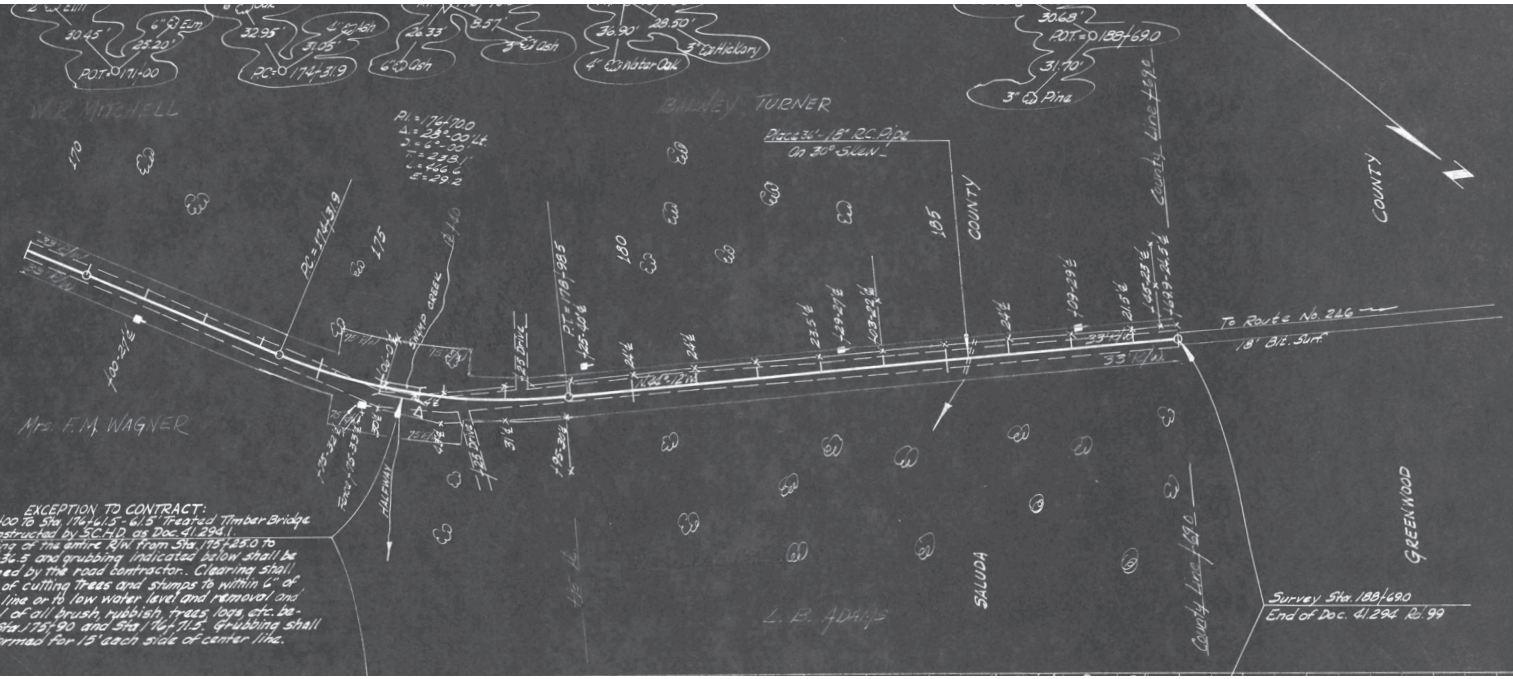

EXCEPTION TO CONTRACT:
Sta. 176+00 To Sta. 176+61.5 - 61.5' Treated Timber Bridge to be constructed by S.C.H.D. as Doc. 41.294.1.
Clearing of the entire R/W from Sta. 157+25.0 To Sta. 178+35.5 and grubbing indicated below shall be performed by the road contractor. Clearing shall consist of cutting trees and stumps to within 6" of ground line or to low water level and removal and disposal of all brush, rubbish, trees, logs, etc. between Sta. 175+90 and Sta. 176+71.5. Grubbing shall be performed for 15' each side of center line.