FED. ROAD DIV. NO.	STATE	COUNTY	DOCKET NO.	PROJECT NO.	SHEET NO.	TOTAL SHEETS
3	S. C.	McCormick	33,259	S-138	1	

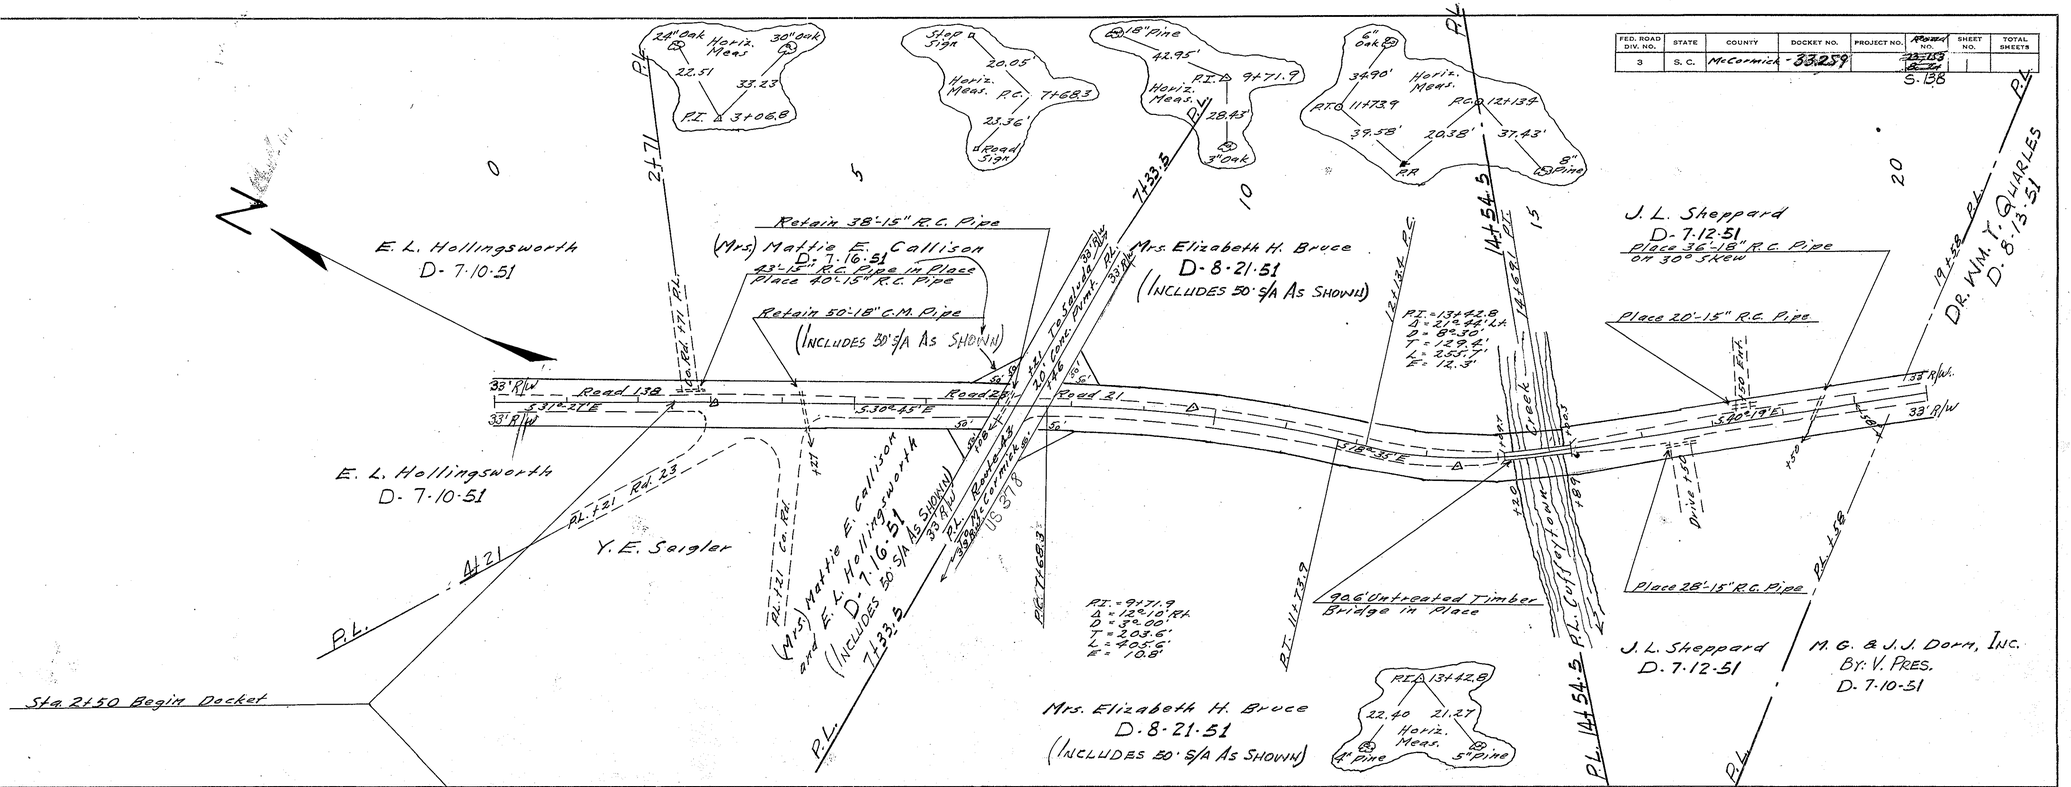

PLAN
SURVEYED
PLOTTED
ALIGNMENT CHECKED
RT. OF WAY CHECKED
NOTE BOOK
NO.
BY
DATE

PROFILE
SURVEYED
PLOTTED
GRADES CHECKED
B. M.'S NOTED
STRUCTURE NOTAT'NS CH'KD.
NOTE BOOK
NO.
BY
DATE

PLATE 1—PLAN—PROFILE O. P. R. & R. E. STANDARD
CHARLES BRUNING CO. INC., NEW YORK