2 - copy
145

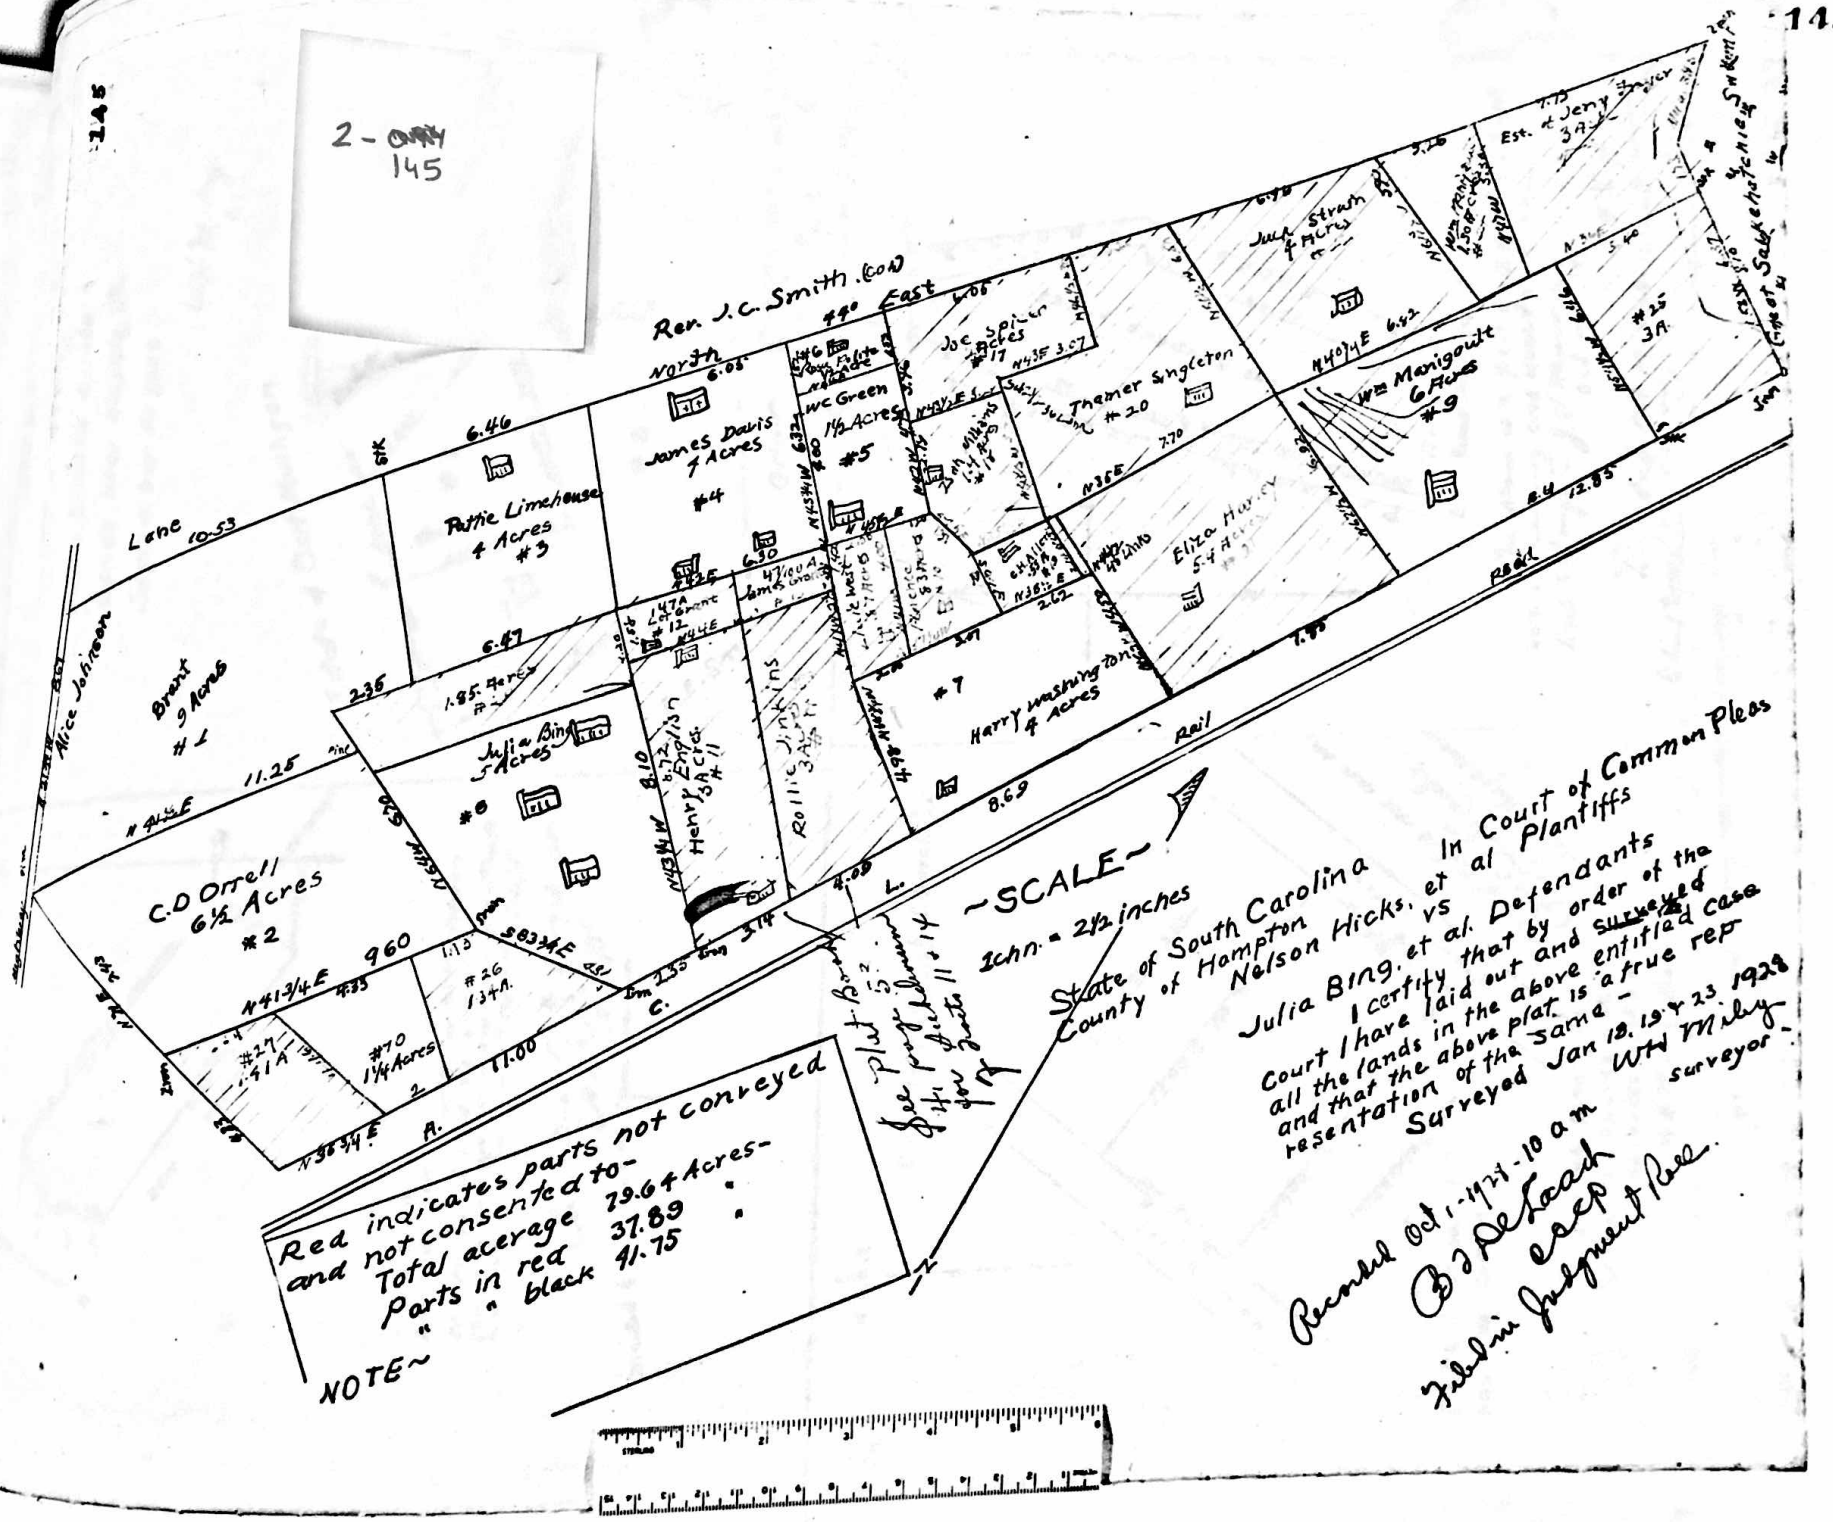
Rev. J.C. Smith (col)
North 6.08 East 4.40
Lane 10.53
Alice Johnson
Brant 9 Acres #1
Pattie Limehouse 4 Acres #3
James Davis 7 Acres #4
Wc Green 1½ Acres #5
Joe Spicer 17 Acres
Thomer Singleton #20
Julia Strath 4 Acres
Est. of Jerry Singleton 3 Acres
Wm Marigoult 6 Acres #9
#25 3A.
Julia Bing 7 Acres #6
Henry Empson 3 Acres #11
Rollie Jenkins
Harry Washington 4 Acres #7
Eliza Harvey 5.4 Acres
C.D Orrell 6½ Acres #2
#26 13+A.
#27 1.41 A
#70 1¼ Acres
Rail Road
~SCALE~
1 chn. = 2½ inches
See plat Book 5: 11 + 14 for plat
Red indicates parts not conveyed and not consented to-
Total acerage 79.64 Acres-
Parts in red 37.89 "
" " black 41.75 "
NOTE~
State of South Carolina In Court of Common Pleas
County of Hampton
Nelson Hicks, et al Plaintiffs
vs
Julia Bing, et al. Defendants
I certify that by order of the Court I have laid out and surveyed all the lands in the above entitled case and that the above plat is a true representation of the same -
Surveyed Jan 12, 13 & 23 1928
W W Wiley surveyor -
Recorded Oct. 1-1928 - 10 a m
B J Pelzer
Clerk
Filed in Judgment Roll.