

STATE GRID NORTH
BY GNSS
FROM SCVRS
ALL DISTANCES SHOWN ARE
SC GRID SCALE-MAD83 (2011)

LEGEND

LEXINGTON COUNTY G.I.S.


CALHOUN COUNTY G.I.S.

USGS WATER FEATURES

O(XXX)

CORNER IN ROAD

COUNTY LINE SIGN

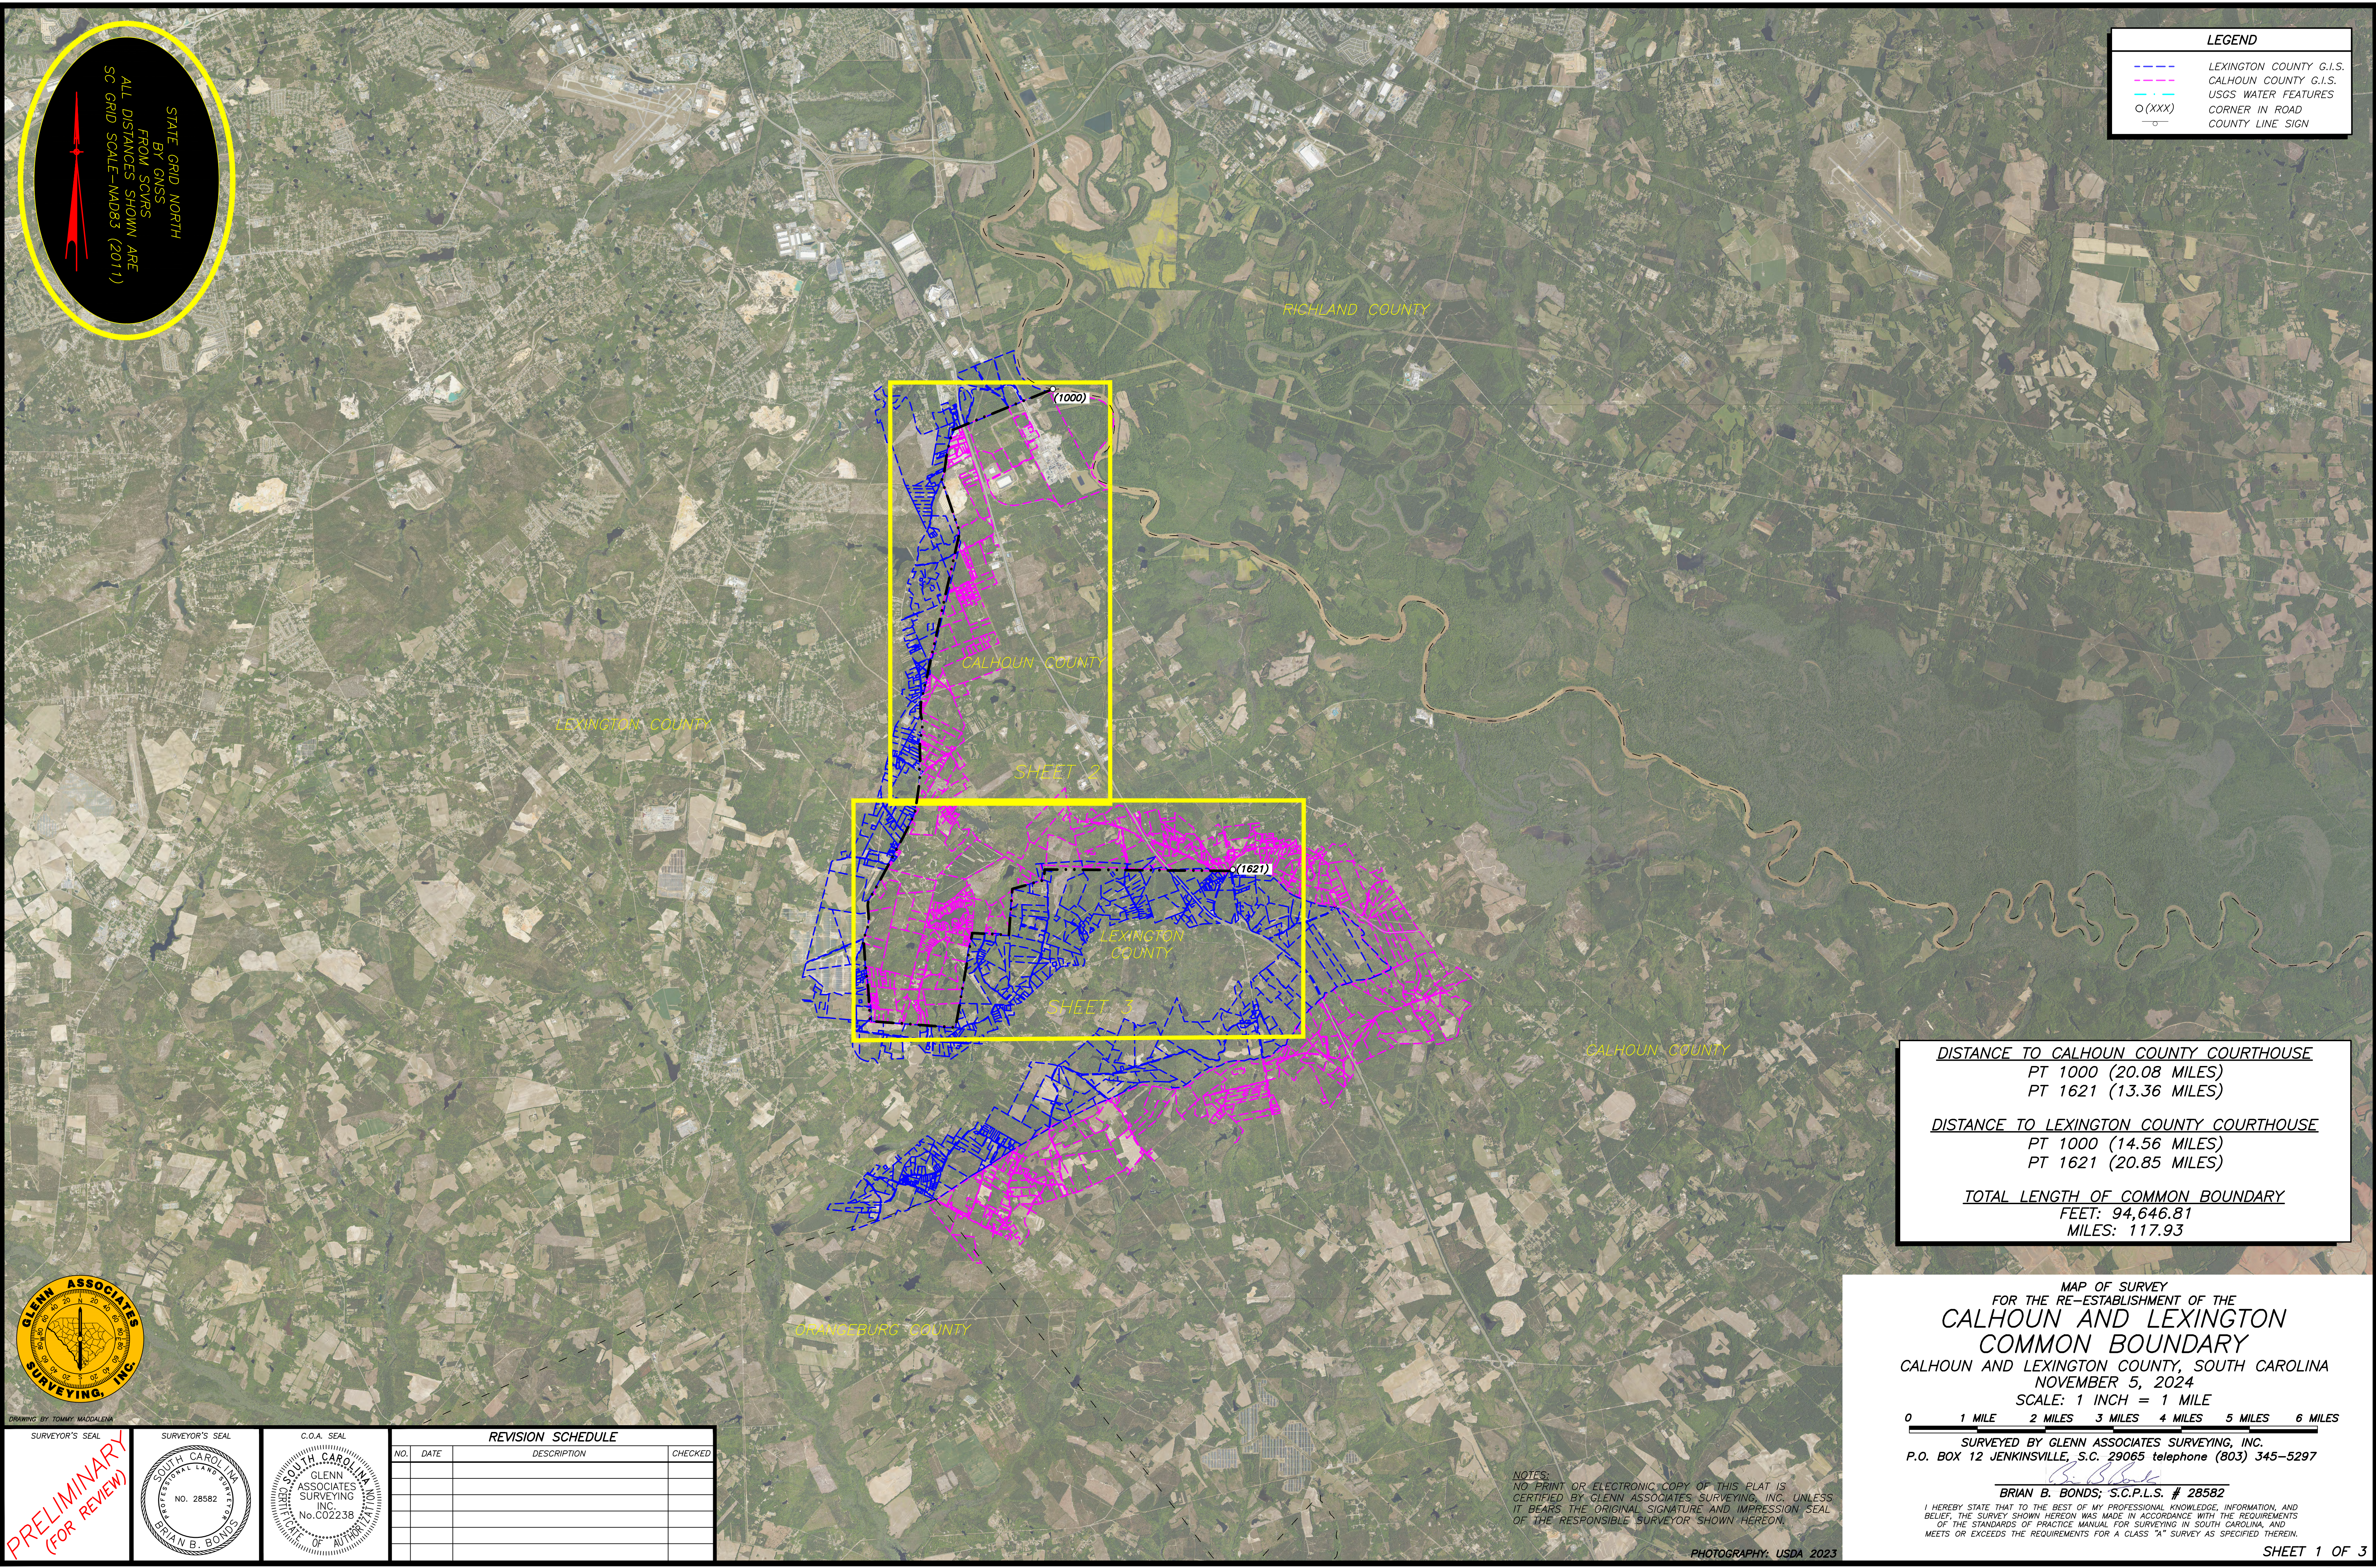

DISTANCE TO CALHOUN COUNTY COURTHOUSE
PT 1000 (20.08 MILES)
PT 1621 (13.36 MILES)

DISTANCE TO LEXINGTON COUNTY COURTHOUSE
PT 1000 (14.56 MILES)
PT 1621 (20.85 MILES)

TOTAL LENGTH OF COMMON BOUNDARY
FEET: 94,646.81
MILES: 117.93

MAP OF SURVEY
FOR THE RE-ESTABLISHMENT OF THE
CALHOUN AND LEXINGTON
COMMON BOUNDARY
CALHOUN AND LEXINGTON COUNTY, SOUTH CAROLINA
NOVEMBER 5, 2024

SCALE: 1 INCH = 1 MILE
0 1 MILE 2 MILES 3 MILES 4 MILES 5 MILES 6 MILES

SURVEYED BY GLENN ASSOCIATES SURVEYING, INC.
P.O. BOX 12 JENKINSVILLE, S.C. 29065 telephone (803) 345-5297

BRIAN B. BONDS; S.C.P.L.S. # 28582


I HEREBY STATE THAT TO THE BEST OF MY PROFESSIONAL KNOWLEDGE, INFORMATION, AND BELIEF, THE SURVEY SHOWN HEREON WAS MADE IN ACCORDANCE WITH THE REQUIREMENTS OF THE STANDARDS OF PRACTICE MANUAL FOR SURVEYING IN SOUTH CAROLINA, AND MEETS OR EXCEEDS THE REQUIREMENTS FOR A CLASS "A" SURVEY AS SPECIFIED THEREIN.

NOTES:
NO PRINT OR ELECTRONIC COPY OF THIS PLAT IS
CERTIFIED BY GLENN ASSOCIATES SURVEYING, INC. UNLESS
IT BEARS THE ORIGINAL SIGNATURE AND IMPRESSION SEAL
OF THE RESPONSIBLE SURVEYOR SHOWN HEREON.

PHOTOGRAPHY: USDA 2023

SHEET 1 OF 3

15446-2

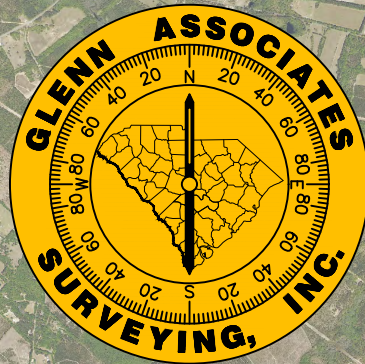


DRAWING BY TOMMY MACALENA

SURVEYOR'S SEAL

SURVEYOR'S SEAL

C.O.A. SEAL

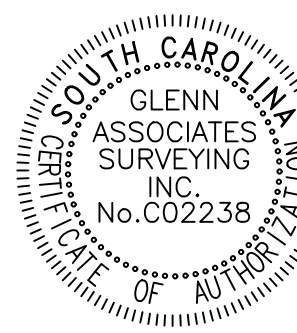

REVISION SCHEDULE

NO.	DATE	DESCRIPTION	CHECKED

PRELIMINARY
(FOR REVIEW)


LEGEND	
	LEXINGTON COUNTY G.I.S.
	CALHOUN COUNTY G.I.S.
	USGS WATER FEATURES
	CORNER IN ROAD
	COUNTY LINE SIGN

STATE GRID NORTH
BY GNSS
FROM SCVS
MAD83 (2011)

CURVE TABLE					
PT-PT	CHORD	DELTA	RADIUS	L-ARC	RADIUS PT.
1605-1605	S 13°55'48" W 85.62'	00°51'22"	5,730.35'	85.62'	1608
1600-1598	S 11°08'24" W 665.04'	06°39'15"	5,729.53'	665.41'	1601
1595-1593	S 12°29'22" W 186.86'	09°21'11"	1,145.93'	187.06'	1596
1590-1611	S 18°16'42" W 78.89'	00°52'06"	5,205.54'	78.89'	1591



COURSES ALONG COUNTY LINE		
PT-PT	BEARING	DISTANCE
1000-2602	S 67°50'42" W	3,655.74'
2602-2607	S 67°47'02" W	1,325.88'
2607-2604	S 67°44'59" W	2,334.72'
2604-1610	S 67°21'45" W	1,065.21'
1610-1605	S 16°17'27" W	115.36'
1605-1603	SEE CURVE TABLE	
1603-1602	S 14°28'01" W	480.47'
1602-1607	S 14°28'01" W	700.00'
1607-1600	S 14°28'01" W	155.25'
1600-1598	SEE CURVE TABLE	
1598-1597	S 07°48'46" W	379.34'
1597-1595	S 07°48'46" W	645.89'
1595-1593	SEE CURVE TABLE	
1593-1592	S 17°09'57" W	142.04'
1592-1590	S 17°09'57" W	355.36'
1590-1611	SEE CURVE TABLE	
1611-1612	S 18°53'29" E	4,296.83'
1612-1613	S 12°48'40" W	13,633.74'
1613-3232	S 01°34'42" W	649.13'
3232-3233	S 05°09'40" E	76.63'
3233-3234	S 06°46'37" E	54.46'
3234-3235	S 08°17'31" E	43.74'
3235-3236	S 10°15'35" E	53.62'
3236-3241	S 11°47'19" E	448.54'
3241-3243	S 10°52'28" E	66.99'
3243-3244	S 09°09'55" E	61.83'
3244-3245	S 05°17'21" E	71.95'
3245-3246	S 02°24'30" E	49.31'
3246-3247	S 00°50'52" W	73.60'
3247-3248	S 03°06'49" W	54.50'
3248-3249	S 04°58'23" W	65.30'
3249-3250	S 06°34'00" W	55.64'
3250-3252	S 07°57'46" W	149.64'
3252-3264	S 08°04'40" W	992.85'
3264-3265	S 06°46'11" W	124.15'
3265-3270	S 04°25'27" W	161.77'
3270-3272	S 01°11'04" W	135.32'
3272-3276	S 01°37'39" E	323.34'
3276-3285	S 01°58'42" E	614.75'
3285-3288	S 00°39'18" E	135.09'
3288-3290	S 01°15'48" W	107.23'
3290-3293	S 03°36'20" W	90.40'
3293-3295	S 05°34'57" W	148.37'
3295-3297	S 07°09'16" W	130.23'
3297-3302	S 07°15'39" W	310.99'
3302-3304	S 27°47'55" W	49.63'
3304-3313	S 31°37'41" E	67.64'
3313-3315	S 16°14'36" E	81.82'
3315-3316	S 05°38'05" E	57.46'
3316-3317	S 02°53'17" E	57.71'
3317-3319	S 00°45'07" E	171.83'
3319-3321	S 02°59'35" W	55.56'
3321-3323	S 05°57'49" W	248.62'
3323-3328	S 06°38'29" W	626.63'
3328-1614	S 07°55'45" W	701.85'

MAP OF SURVEY
FOR THE RE-ESTABLISHMENT OF THE
CALHOUN AND LEXINGTON
COMMON BOUNDARY
CALHOUN AND LEXINGTON COUNTIES, SOUTH CAROLINA
NOVEMBER 5, 2024
SCALE: 1 INCH = 1,000
0 1,000' 2,000' 3,000' 4,000' 5,000' 6,000'
SURVEYED BY GLENN ASSOCIATES SURVEYING, INC.
P.O. BOX 12 JENKINSVILLE, S.C. 29065 telephone (803) 345-5297
BRIAN B. BONDS; S.C.P.L.S. # 28582
I HEREBY STATE THAT TO THE BEST OF MY PROFESSIONAL KNOWLEDGE, INFORMATION, AND BELIEF, THE SURVEY SHOWN HEREON WAS MADE IN ACCORDANCE WITH THE REQUIREMENTS OF THE STANDARDS OF PRACTICE MANUAL FOR SURVEYING IN SOUTH CAROLINA, AND MEETS OR EXCEEDS THE REQUIREMENTS FOR A CLASS "A" SURVEY AS SPECIFIED THEREIN.

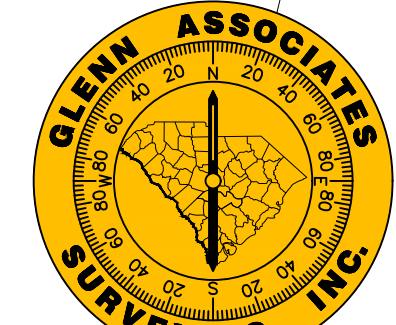

DRAWING BY TOMMY MADDALENA


SURVEYOR'S SEAL

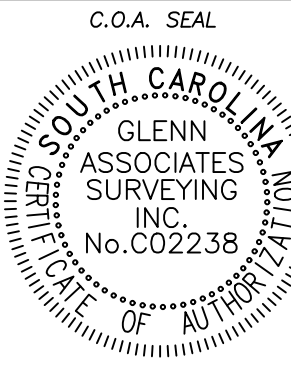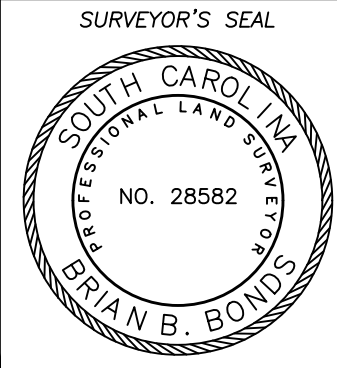

PRELIMINARY
(FOR REVIEW)

REVISION SCHEDULE			
NO.	DATE	DESCRIPTION	CHECKED

NOTES:
NO PRINT OR ELECTRONIC COPY OF THIS PLAT IS
CERTIFIED BY GLENN ASSOCIATES SURVEYING, INC. UNLESS
IT BEARS THE ORIGINAL SIGNATURE AND IMPRESSION SEAL
OF THE RESPONSIBLE SURVEYOR SHOWN HEREON.

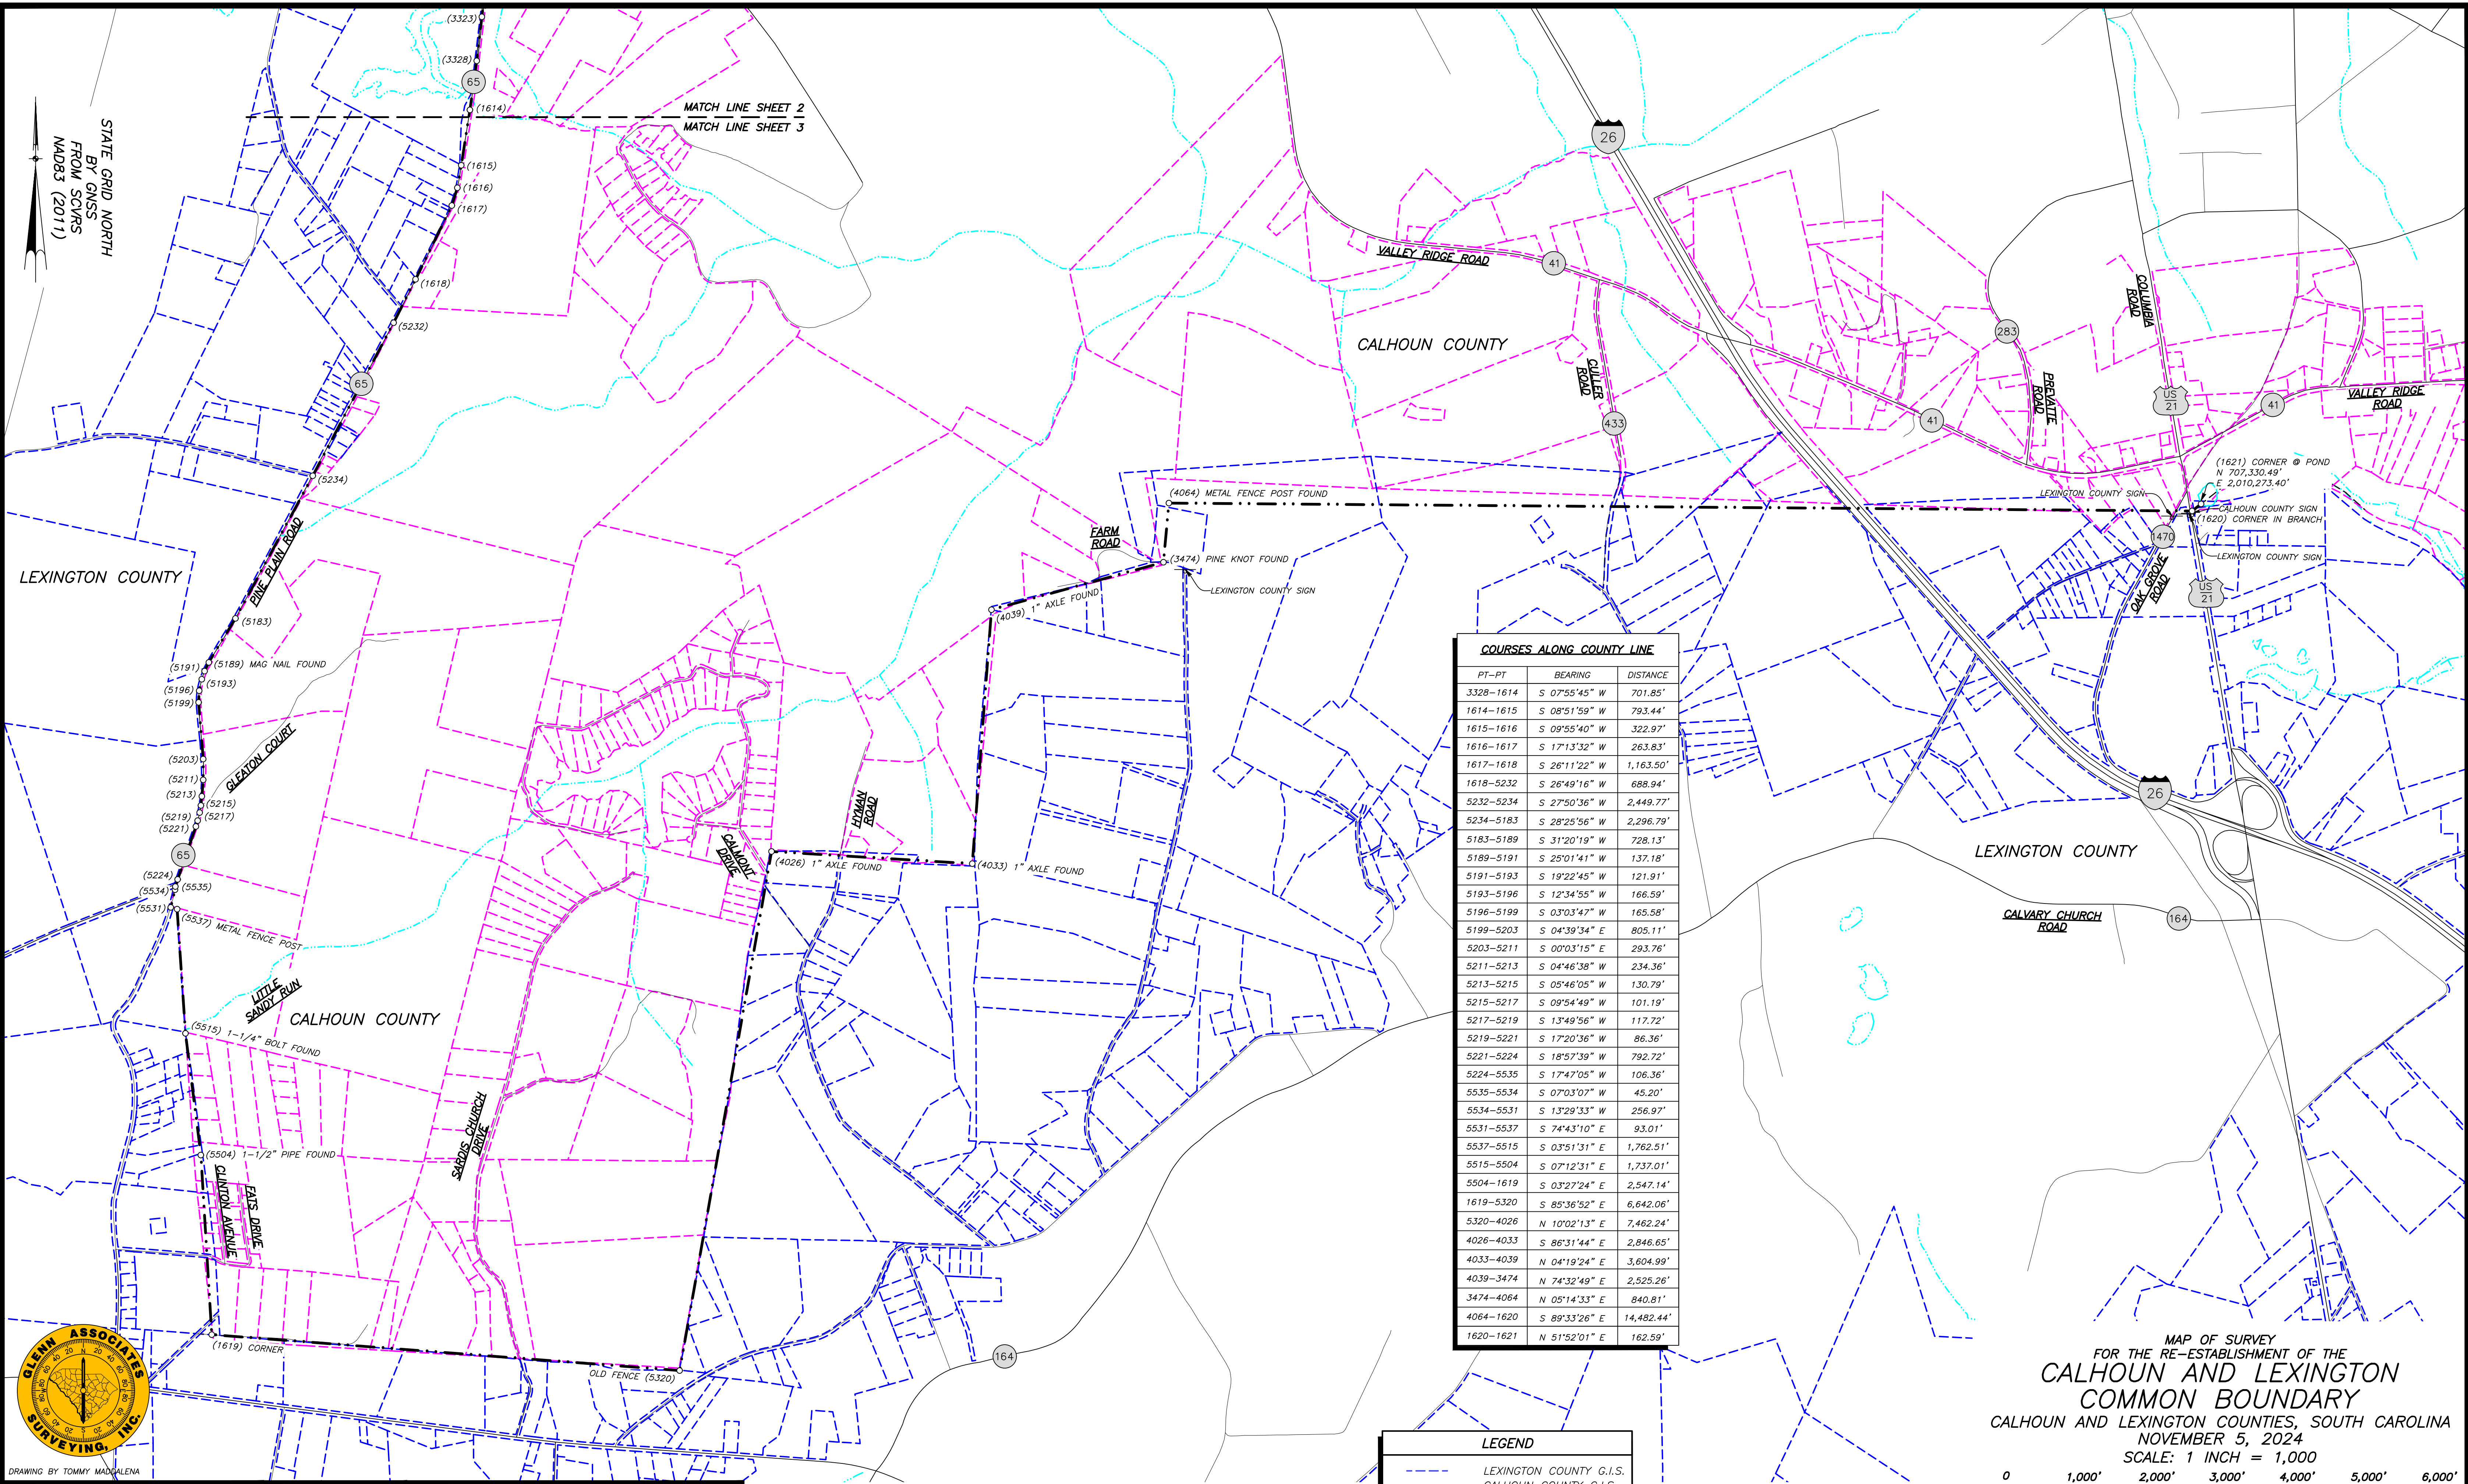


COURSES ALONG COUNTY LINE		
PT-PT	BEARING	DISTANCE
3328-1614	S 07°55'45" W	701.85'
1614-1615	S 08°51'59" W	793.44'
1615-1616	S 09°55'40" W	322.97'
1616-1617	S 17°13'32" W	263.83'
1617-1618	S 26°11'22" W	1,163.50'
1618-5232	S 26°49'16" W	688.94'
5232-5234	S 27°50'36" W	2,449.77'
5234-5183	S 28°25'56" W	2,296.79'
5183-5189	S 31°20'19" W	728.13'
5189-5191	S 25°01'41" W	137.18'
5191-5193	S 19°22'45" W	121.91'
5193-5196	S 12°34'55" W	166.59'
5196-5199	S 03°03'47" W	165.58'
5199-5203	S 04°39'34" E	805.11'
5203-5211	S 00°03'15" E	293.76'
5211-5213	S 04°46'38" W	234.36'
5213-5215	S 05°46'05" W	130.79'
5215-5217	S 09°54'49" W	101.19'
5217-5219	S 13°49'56" W	117.72'
5219-5221	S 17°20'36" W	86.36'
5221-5224	S 18°57'39" W	792.72'
5224-5535	S 17°47'05" W	106.36'
5535-5534	S 07°03'07" W	45.20'
5534-5531	S 13°29'33" W	256.97'
5531-5537	S 74°43'10" E	93.01'
5537-5515	S 03°51'31" E	1,762.51'
5515-5504	S 07°12'31" E	1,737.01'
5504-1619	S 03°27'24" E	2,547.14'
1619-5320	S 85°36'52" E	6,642.06'
5320-4026	N 10°02'13" E	7,462.24'
4026-4033	S 86°31'44" E	2,846.65'
4033-4039	N 04°19'24" E	3,604.99'
4039-3474	N 74°32'49" E	2,525.26'
3474-4064	N 05°14'33" E	840.81'
4064-1620	S 89°33'26" E	14,482.44'
1620-1621	N 51°52'01" E	162.59'

LEGEND	
	LEXINGTON COUNTY G.I.S.
	CALHOUN COUNTY G.I.S.
	USGS WATER FEATURES
	CORNER IN ROAD
	COUNTY LINE SIGN

MAP OF SURVEY
FOR THE RE-ESTABLISHMENT OF THE
**CALHOUN AND LEXINGTON
COMMON BOUNDARY**
CALHOUN AND LEXINGTON COUNTIES, SOUTH CAROLINA
NOVEMBER 5, 2024
SCALE: 1 INCH = 1,000

SURVEYED BY GLENN ASSOCIATES SURVEYING, INC.
P.O. BOX 12 JENKINSVILLE, S.C. 29065 telephone (803) 345-5297

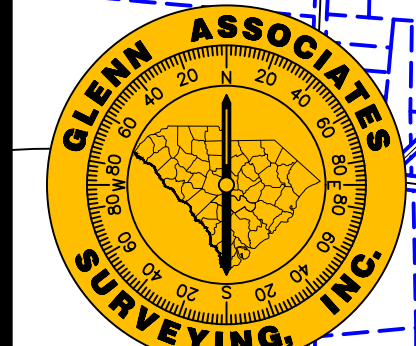

DRAWING BY TOMMY MADALENA

SURVEYOR'S SEAL

SURVEYOR'S SEAL

C.O.A. SEAL

REVISION SCHEDULE			
NO.	DATE	DESCRIPTION	CHECKED

NOTES:
NO PRINT OR ELECTRONIC COPY OF THIS PLAT IS
CERTIFIED BY GLENN ASSOCIATES SURVEYING, INC. UNLESS
IT BEARS THE ORIGINAL SIGNATURE AND IMPRESSION SEAL
OF THE RESPONSIBLE SURVEYOR SHOWN HEREON.

BRIAN B. BONDS; S.C.P.L.S. # 28582
I HEREBY STATE THAT TO THE BEST OF MY PROFESSIONAL KNOWLEDGE, INFORMATION, AND
BELIEF, THE SURVEY SHOWN HEREON WAS MADE IN ACCORDANCE WITH THE REQUIREMENTS
OF THE STANDARDS OF PRACTICE MANUAL FOR SURVEYING IN SOUTH CAROLINA, AND
MEETS OR EXCEEDS THE REQUIREMENTS FOR A CLASS "A" SURVEY AS SPECIFIED THEREIN.