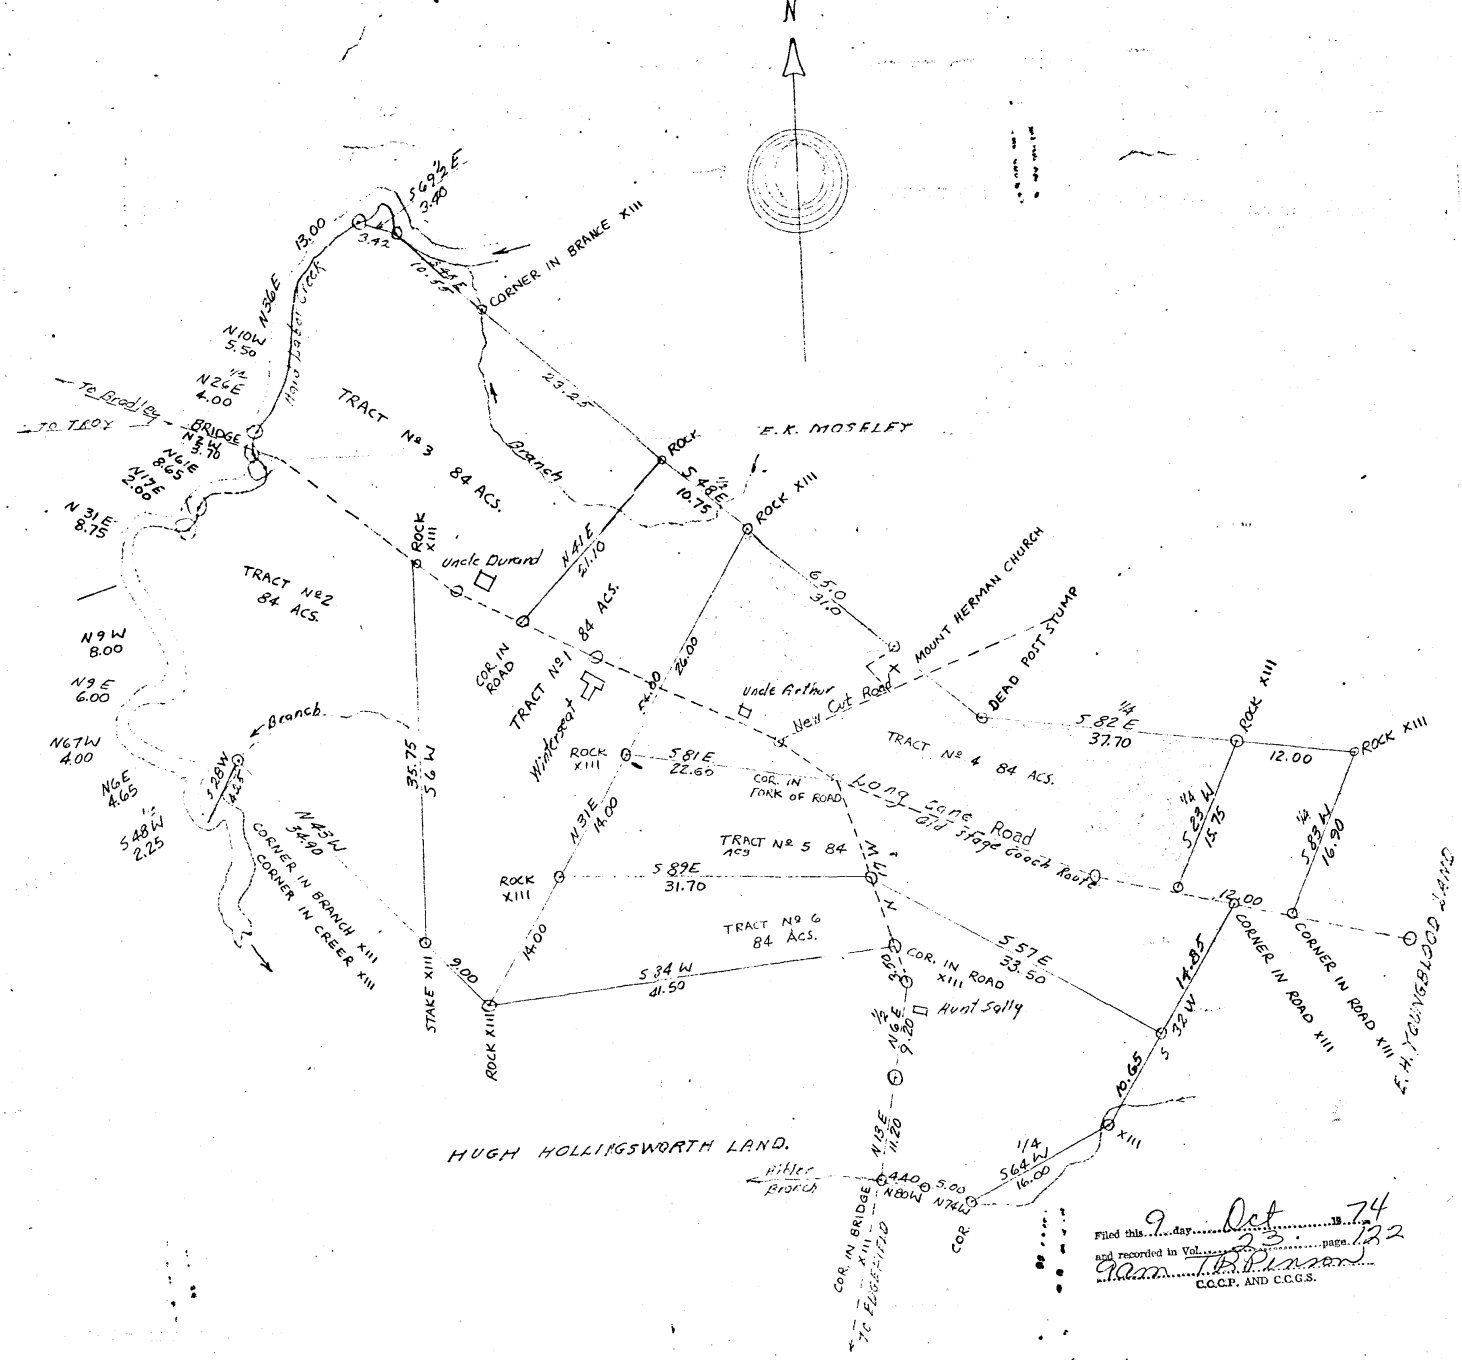

The above Plat of Land represents a tract of land situated in the County and state above written and in Hibler Township. It was surveyed at the request of Capt. E.H. Youngblood for his own use and benefit.

It is a part of what is known as the Winterseat Tract and contains in the aggregate five hundred and five and 65/100 acres with such shape, marks and boundaries as above indicated and divided into six tracts each containing Eighty-four (84) Acres except Tract Nº 4 Which including the Mount Hermon Church Lot containing Eighty-five and 65/100 acres.

Scale 1" = 10 Chains.

Surveyed Oct. 20th 1896 by
W.H. Veldell

STATE OF SOUTH CAROLINA
COUNTY OF McCORMICK
filed for record OCT. 2 1974
A.D. 19 at 3:00 o'clock P.M
and duly recorded in Book 2
of Plats page 190
Thomas B. Minor
Clerk of Court
Exofficio
R M C