DETAIL: A

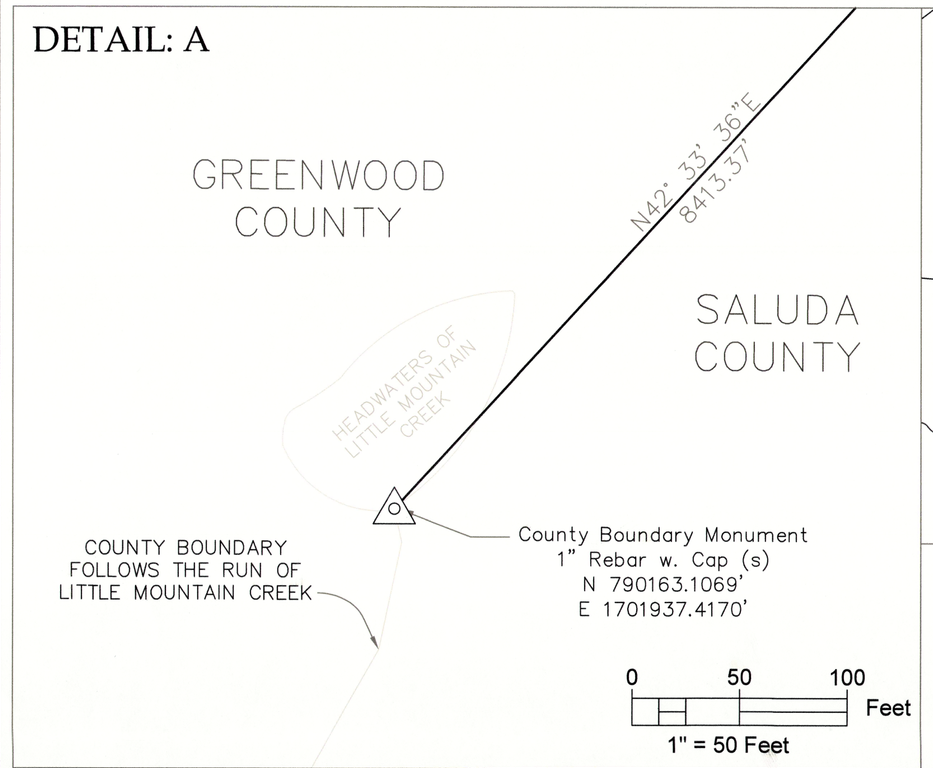

LOCATION MAP

1" = 50,000 Feet

DETAIL: B

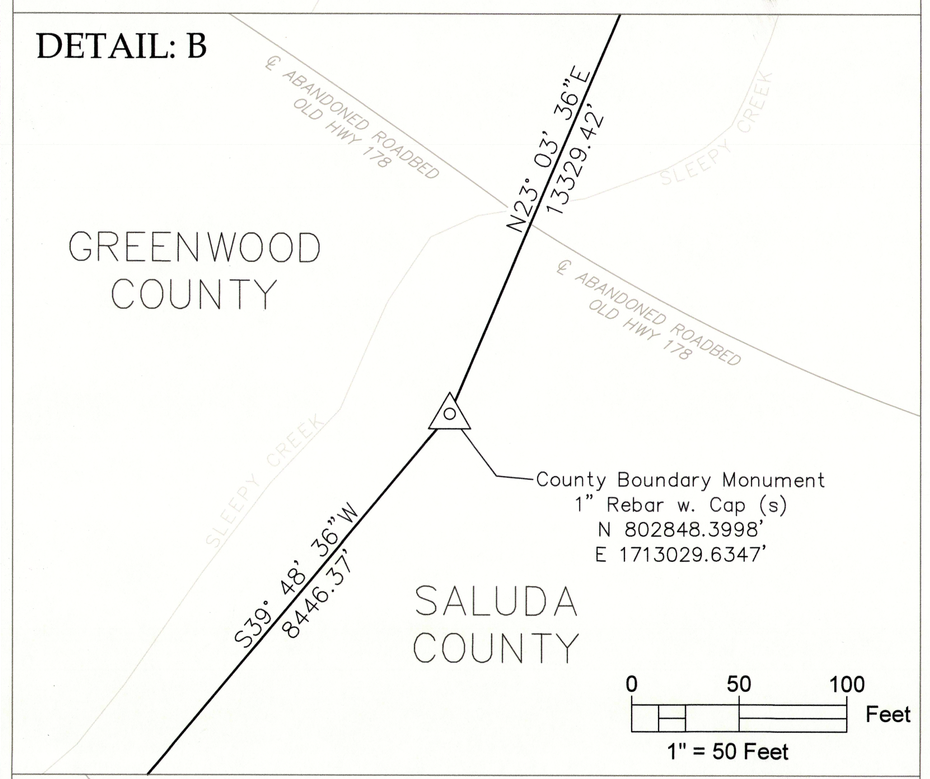

DETAIL: C

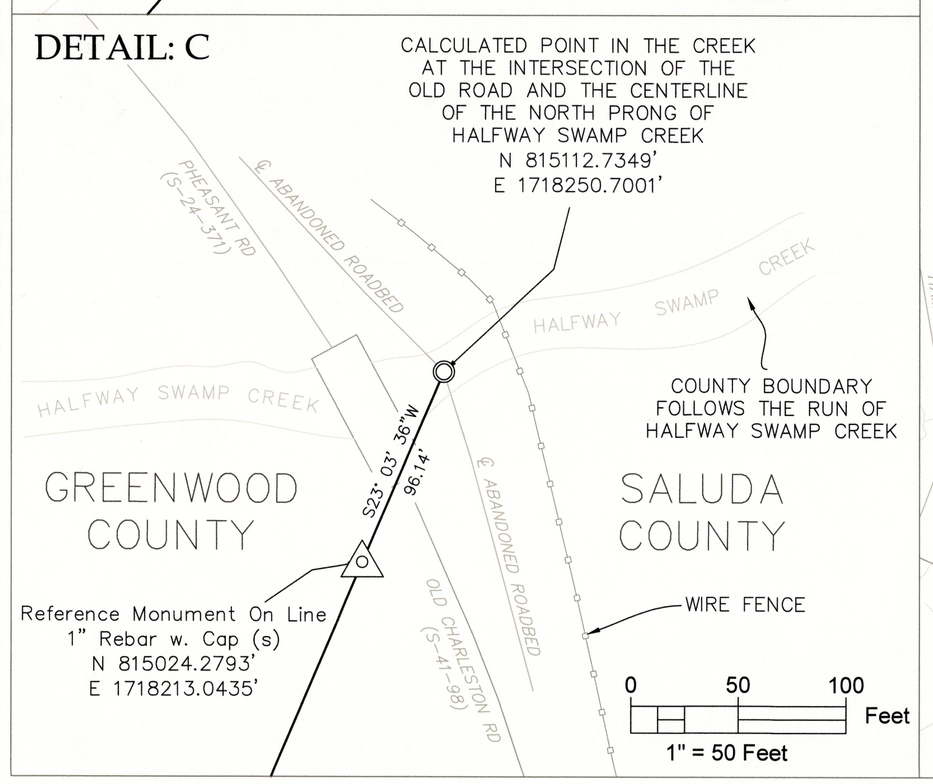

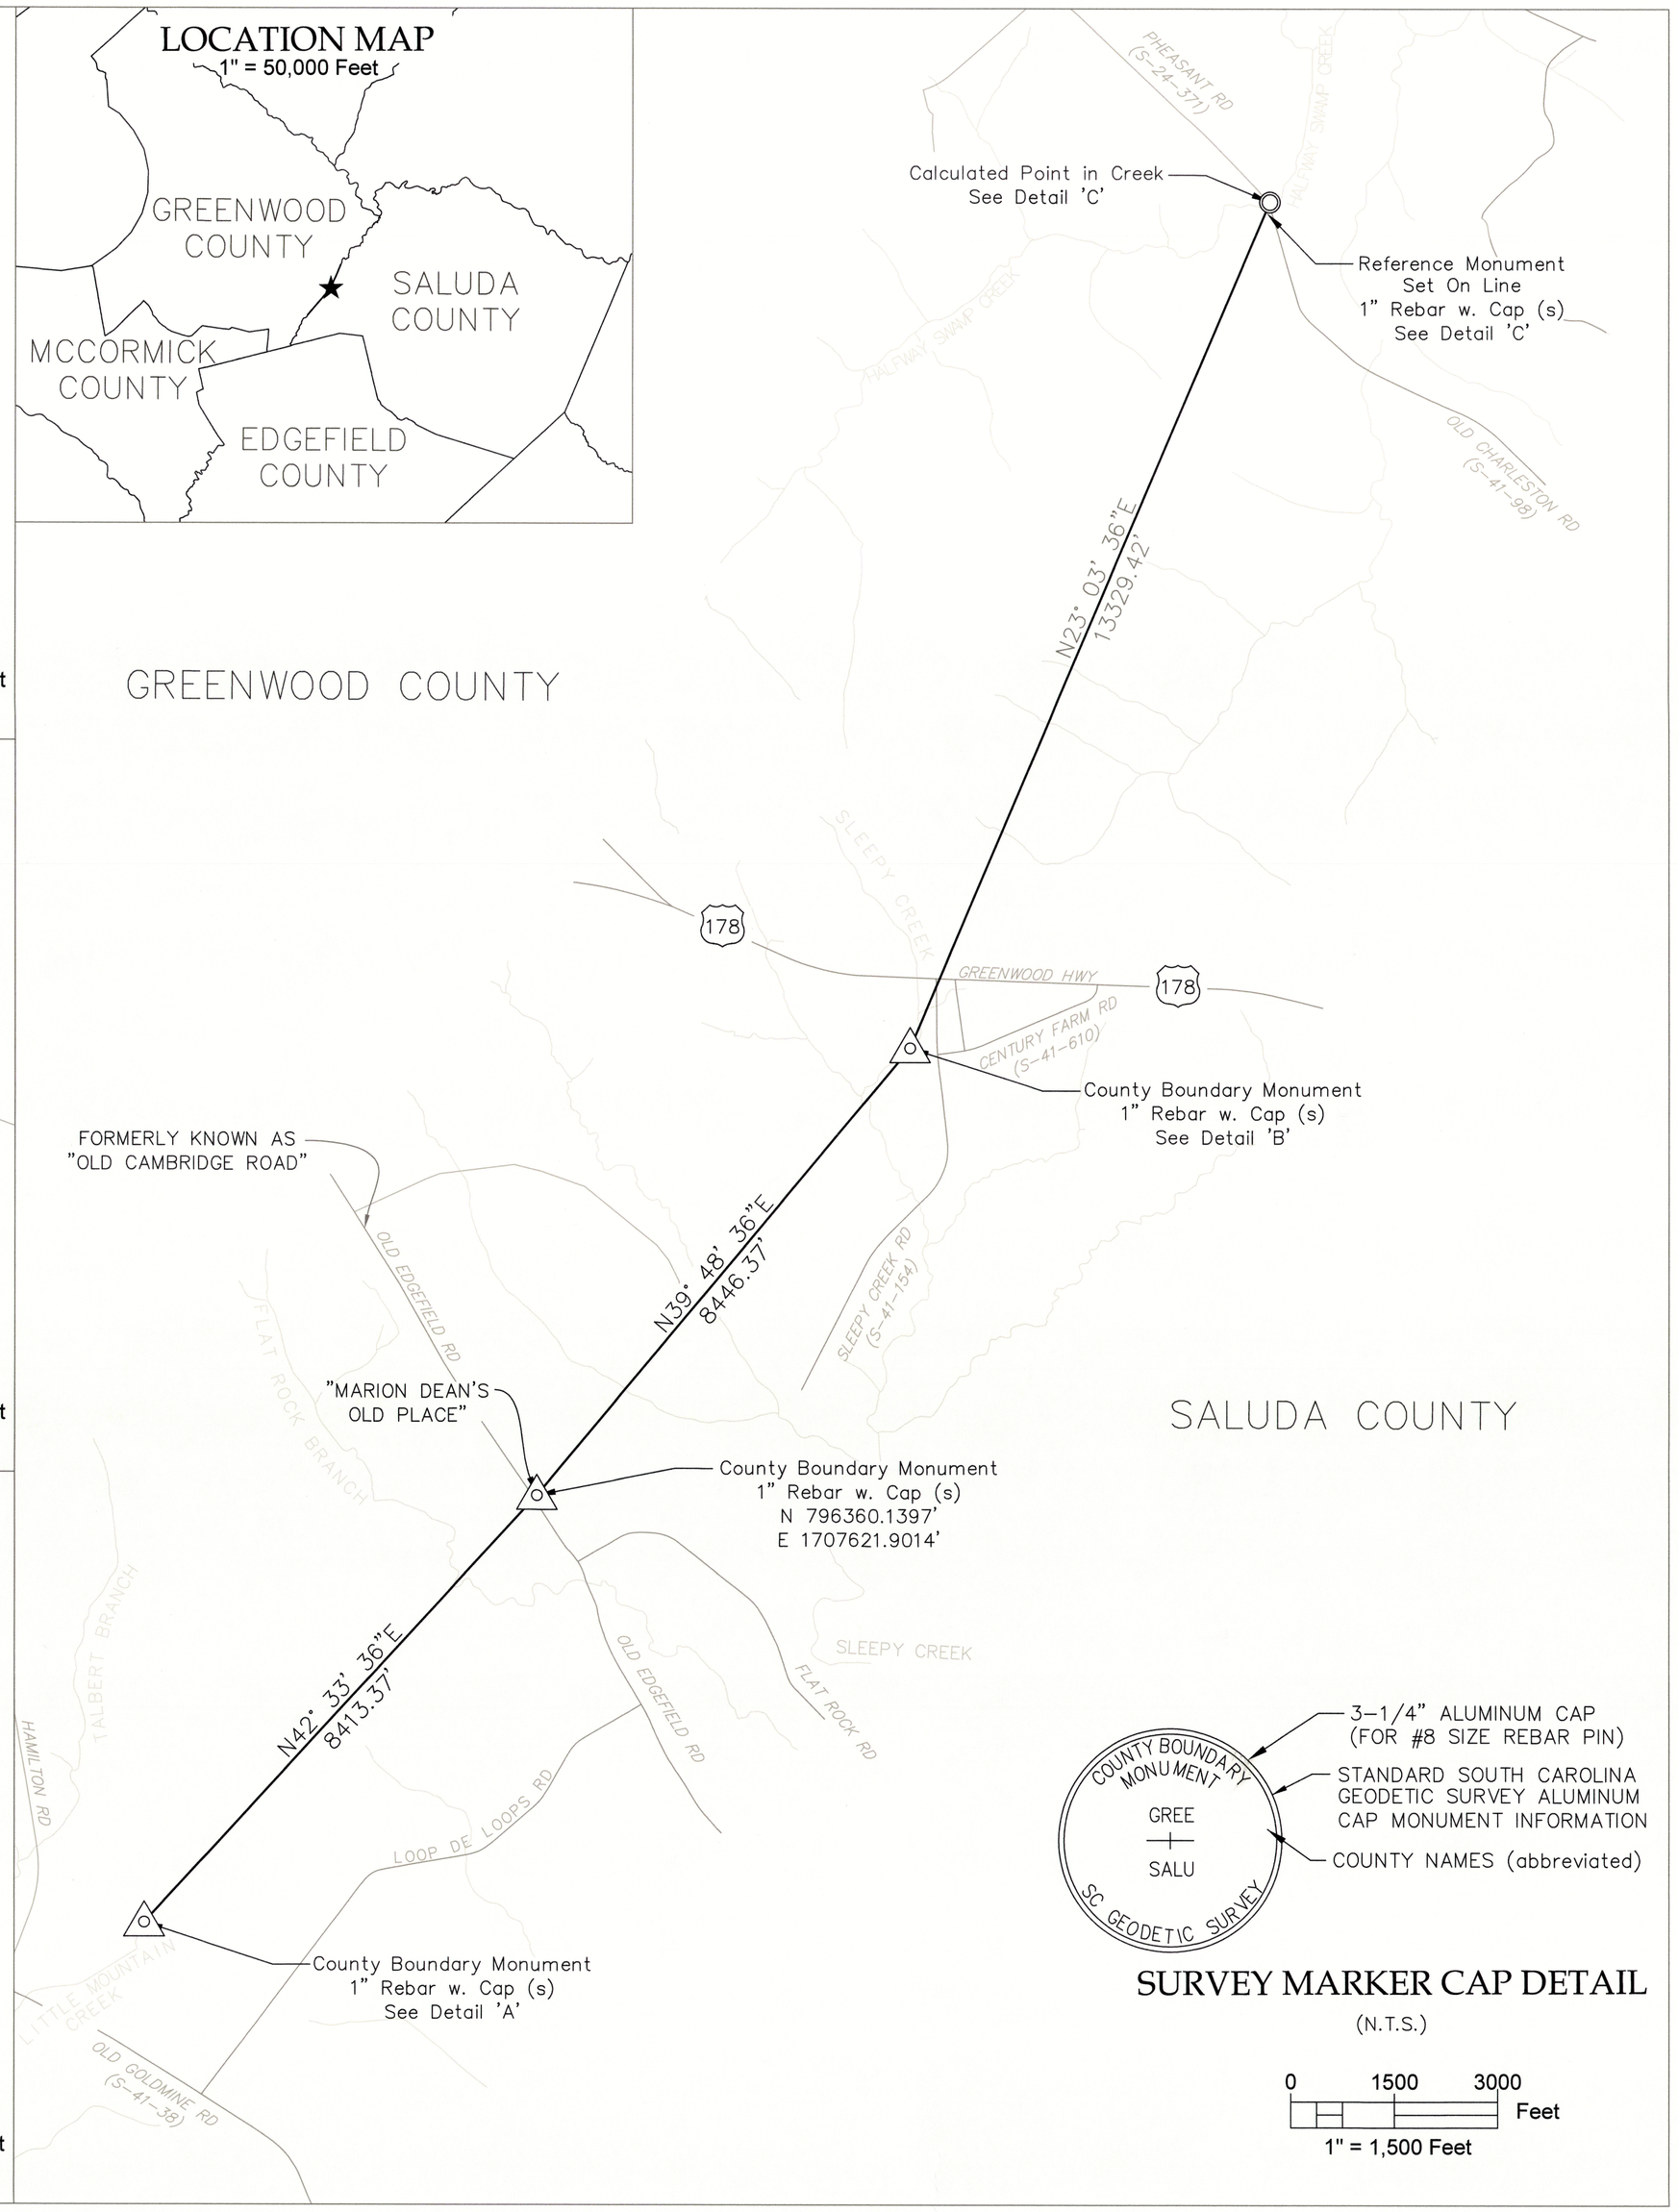

SURVEY MARKER CAP DETAIL

(N.T.S.)

REFERENCES:

1) Descriptions in SOUTH CAROLINA CODE:
SECTION 4-3-290. Greenwood County: ...beginning at the middle line of Saluda River at the northeast corner of Saluda County, thence along the line of Saluda County to its northwest corner on Mountain Creek...
SECTION 4-3-470. Saluda County: ...thence along the northwestern boundary of Pine Grove township to the point on the old Charleston and Cambridge road, where it crosses Halfway Swamp Creek; thence down the middle of Halfway Swamp Creek to a point in the middle of Saluda River opposite the mouth of said creek...
2) Township boundaries of the townships in Edgefield County as established by Isaac Boles, esq, county surveyor, by the order of the county commissioners of Edgefield County. Edgefield Advertiser, August 4, 1870.
Boundaries of Dean Township, formerly Pine Grove Beat: "...thence on Little Mountain Creek to the Marion Dean old place, on Cambridge Road; thence settlement road via Wilson Kemp's old place on Mathis Road; thence via Jordan old place to bridge on North Prong of Halfway Swamp Creek, on Charleston Road; ..."
3) Map of Edgefield County, S.C. surveyed by Isaac Boles, 1871. South Carolina Library Map Collection. Call Number: Map 1871(R) No.5 Size 2.
4) Plat: Lands of Emanuel Werts; lands on south side of Saluda River. Compiled from former surveys and surveyed May 26, 1942. H.E. Anderson, Surveyor. Saluda County Registrar of Deeds Slide Cabinet B 10, page 145.
5) Map of Greenwood County. Surveyed by William H. Yeldell, 1898. South Caroliniana Library Map Collection. Call Number: Map 1929 No 2 Size 1. Greenwood County Registrar of Deeds Plat Book 1 Page 99.
6) Plan and Profile of Proposed State Highway No 98 From Rd 21 to Greenwood Co Line. DKT. No 41.294. South Carolina State Highway Department, Columbia. 1954.
7) Plan and Profile of Proposed State Highway Route No 178. Federal Aid Project No. 26 Reop. Saluda County from city limits of Saluda to Greenwood County Line. State of South Carolina State Highway Department. 1927.
8) Plan and Profile of Proposed State Highway Route No 178. State Aid Project No. 678. Greenwood County from city limits of Greenwood to Saluda County Line. State of South Carolina State Highway Department. 1928.
9) USDA Aerial CDX 7 64. United States Department of Agriculture. January 18, 1940. South Carolina Forestry Service Archive. Showing old roadbed of Highway 178 in vicinity of Greenwood Saluda County Line.
10) USDA Aerial CDX 7 28. United States Department of Agriculture. January 18, 1940. South Carolina Forestry Service Archive. Showing old run of Little Mountain Creek to Headwaters.
11) USDA Aerial CDX 7 62. United States Department of Agriculture. January 18, 1940. South Carolina Forestry Service Archive. Showing former location of Pheasant Rd (S-24-371)/Old Charleston Rd (S-41-98) bridge on Halfway Swamp Creek.
12) Headwaters of Little Mountain Creek: USGS National Hydrography Dataset (NHD), data refreshed January, 2026. https://www.usgs.gov/national-hydrography/national-hydrography-dataset

NOTES:

1) Roads and statutory landmarks were positioned by various methods including use of South Carolina's RTN and a GPS rover, conventional surveying methodology, map compilation, historical aerial photography overlay, and GIS layers. Other jurisdictional boundaries shown are approximate and were not surveyed as part of this project.
2) Northing (N) and Easting (E) Coordinates, bearings, and distances (ift.), shown hereon, are referenced to the South Carolina State Plane Coordinate System 83/2011 Realization and have not been scaled to Ground.
3) For more information visit the South Carolina Geodetic Survey's website at *https://rfa.sc.gov/CountyBoundary*
4) The purpose of this plat is to map a section of the Greenwood–Saluda County Line. It is not intended nor should it be construed to be a boundary survey or boundary plat of the property parcels adjacent to or near the aforementioned county line. The Greenwood–Saluda County Line and boundary lines of the adjoining properties may be congruent if and only if so specified by the South Carolina Legislative Act(s) that establish and describe or define the county line as it is being platted hereon. However, in no way is this survey or plat of this portion of the Greenwood–Saluda County Line giving warranty to the title property boundaries of the adjacent parcels being shown or referenced hereon.

LEGEND	
(f)	Found
(c)	Calculated
(s)	Set
△	Monument
O	Calculated Point

N
S.C. Grid 83/2011

Date: *JULY 7, 2025*
*Date Reflects Final Day of Field Work

RE-ESTABLISHMENT OF A PORTION OF THE COMMON BOUNDARY OF GREENWOOD AND SALUDA COUNTIES

FIELD WORK AND MAP BY
SOUTH CAROLINA GEODETIC SURVEY
REVENUE AND FISCAL AFFAIRS OFFICE
1000 ASSEMBLY STREET, SUITE 421
COLUMBIA
SC 29201
803.734.3793
https://rfa.sc.gov/CountyBoundary

I hereby state that to the best of my professional knowledge, information, and belief, the survey shown hereon was made in accordance with the requirements of the Standards of Practice Manual for Surveying in South Carolina, and meets or exceeds the requirements for a Class B survey as specified therein.

PROF. LAND SURVEYOR NO. 43366
JACOB JORDAN BRAXTON

SOUTH CAROLINA PROFESSIONAL LAND SURVEYOR No. 43366 JACOB JORDAN BRAXTON

3/26/26