27-204

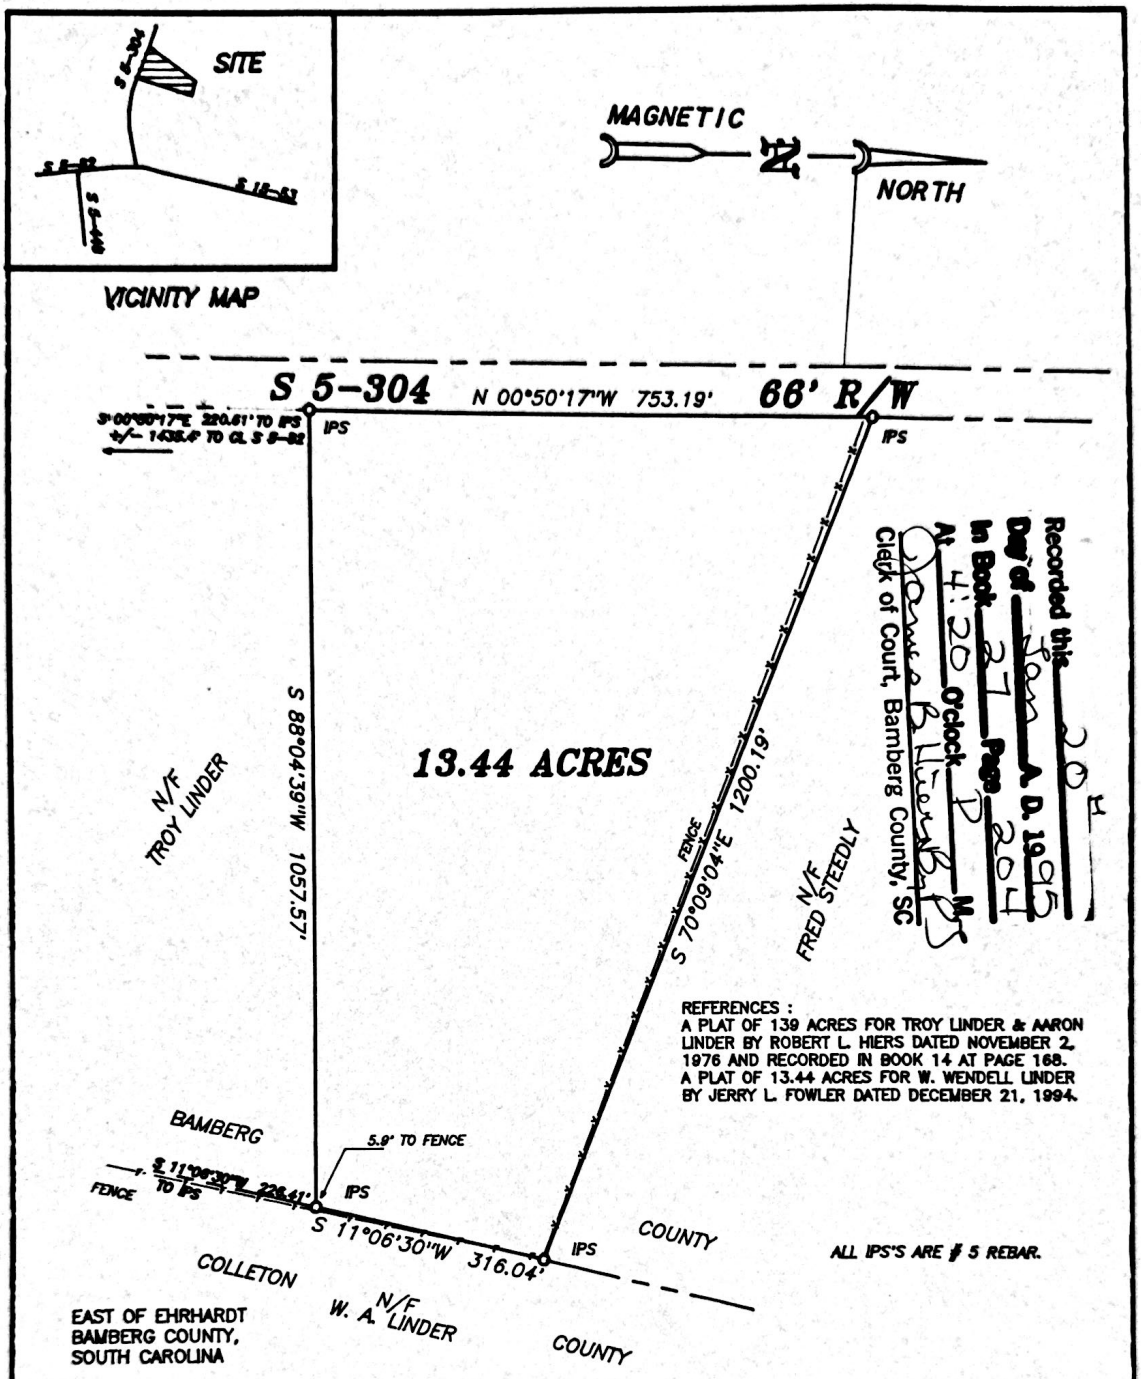

A BOUNDARY SURVEY OF 13.44 ACRES

A PORTION OF 68.23 ACRES – THE TROY LINDER TRACT

FOWLER LAND SURVEYING
214-B CARN STREET
WALTERBORO, S. C. 29488
(803)549-2854

SURVEYED FOR : ELSIE NETTLES
DATE : DECEMBER 21, 1994

I hereby state that to the best of my knowledge, information, and belief, the survey shown hereon was made in accordance with the requirements of the Minimum Standards Manual for the practice of Land Surveying in South Carolina, and meets or exceeds the requirements for a Class "C" survey as specified therein.

JERRY L. FOWLER
RLS NO. 15178

FIELD WORK :
OFF. CHK. :
DRAWN BY :

0 100 200 400
SCALE 1" = 200'

JOB NO. 94117-5

FILED
BAMBERG COUNTY
JUN 20 PM 4:20
JAMES B. HIERS
CLERK OF COURT
BAMBERG, S.C.