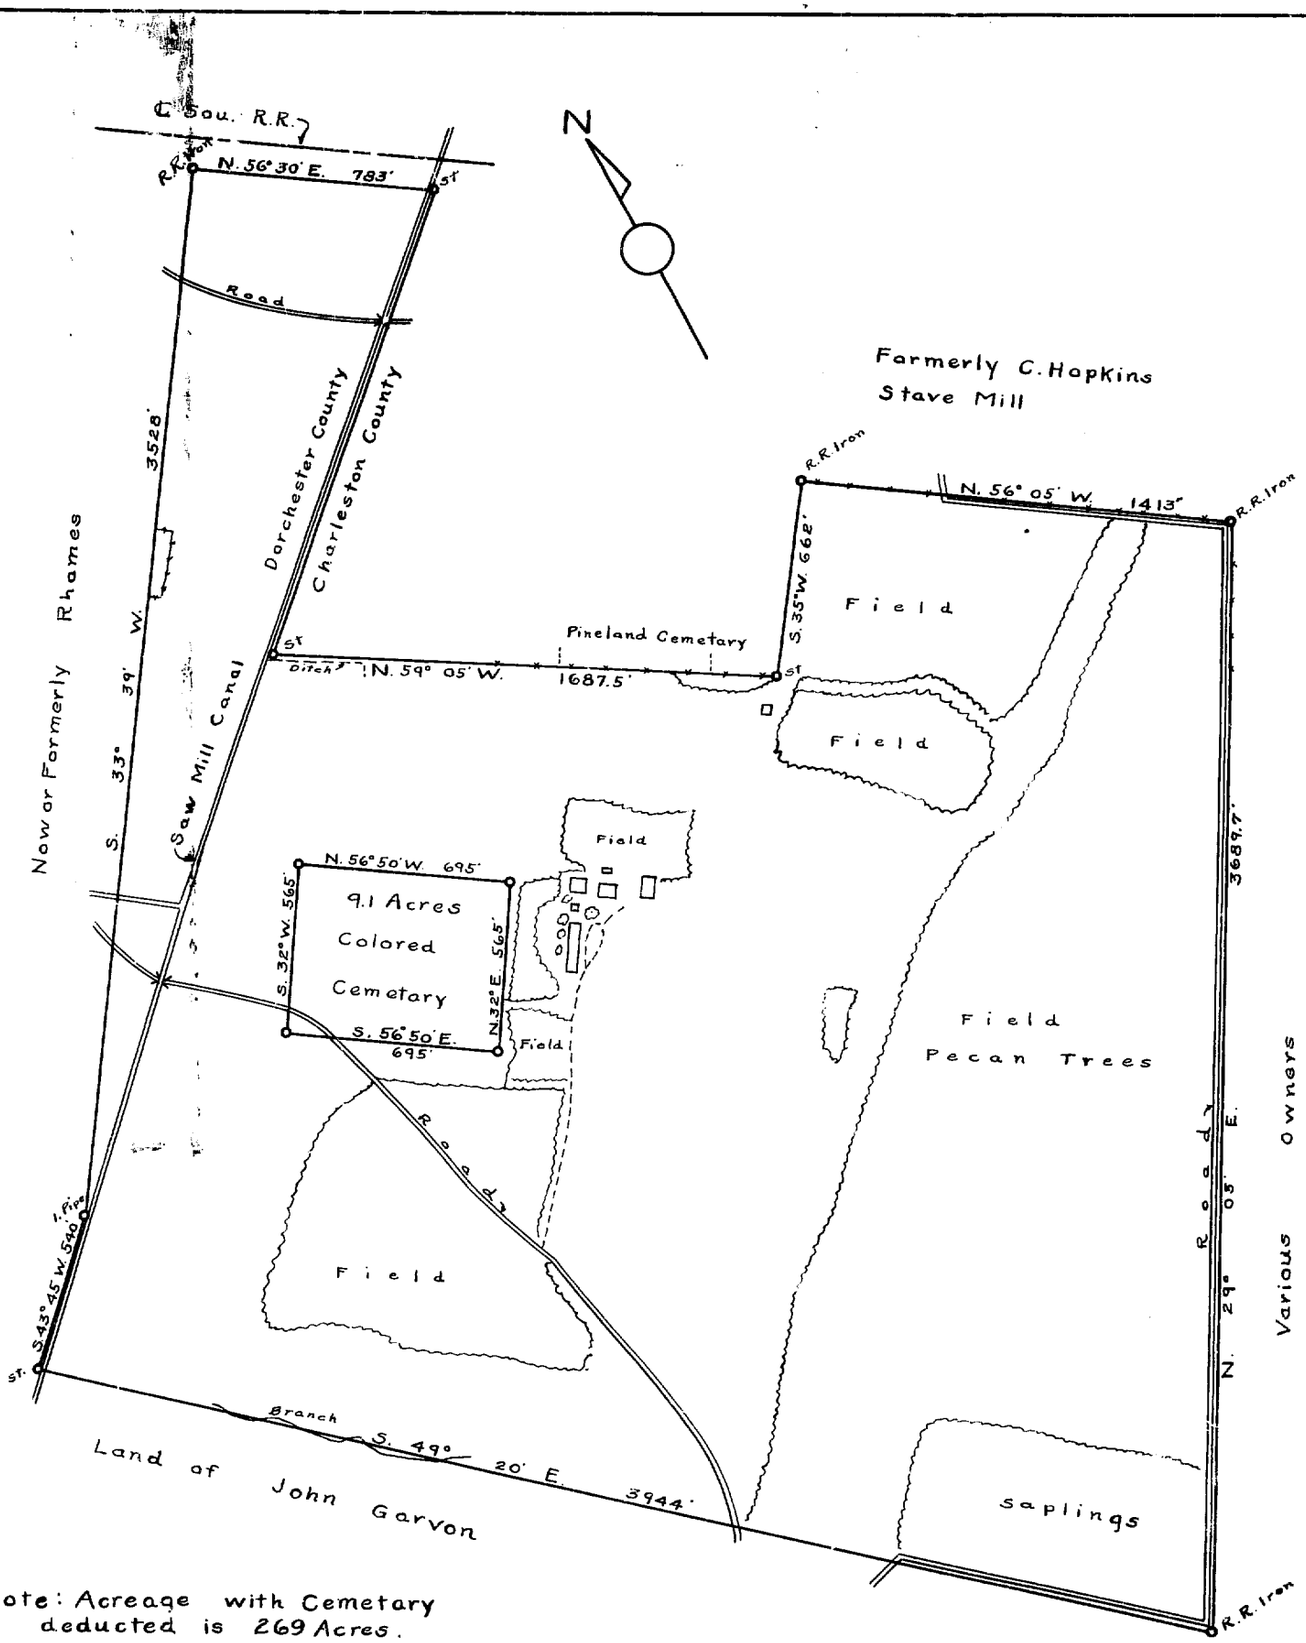

Register Mesne Conveyance Office,
Charleston County, S. C.

Recorded by filing in Plat Book G, Page 35-a, August 19, 1947
at 2:10 o'Clock. This tracing furnished by and original (a blue
print) mailed to Bettina V. Gahagan, P.O. Box 238, Summerville, S.C.

Julius A. Roswell, R.M.C.,
per ex D.M.

FILE 2
DRAWER 1
FOLDER 55
DRAWING No 31

Note: Acreage with Cemetary
deducted is 269 Acres.

Tract of Land Situate in Dorchester and
Charleston Counties, State of South Carolina
Surveyed at the request of Mrs. Bettina V. Gahagan
Surveyed July 1946 by A. L. Glen, Reg. C.E.
Scale 1" = 400'