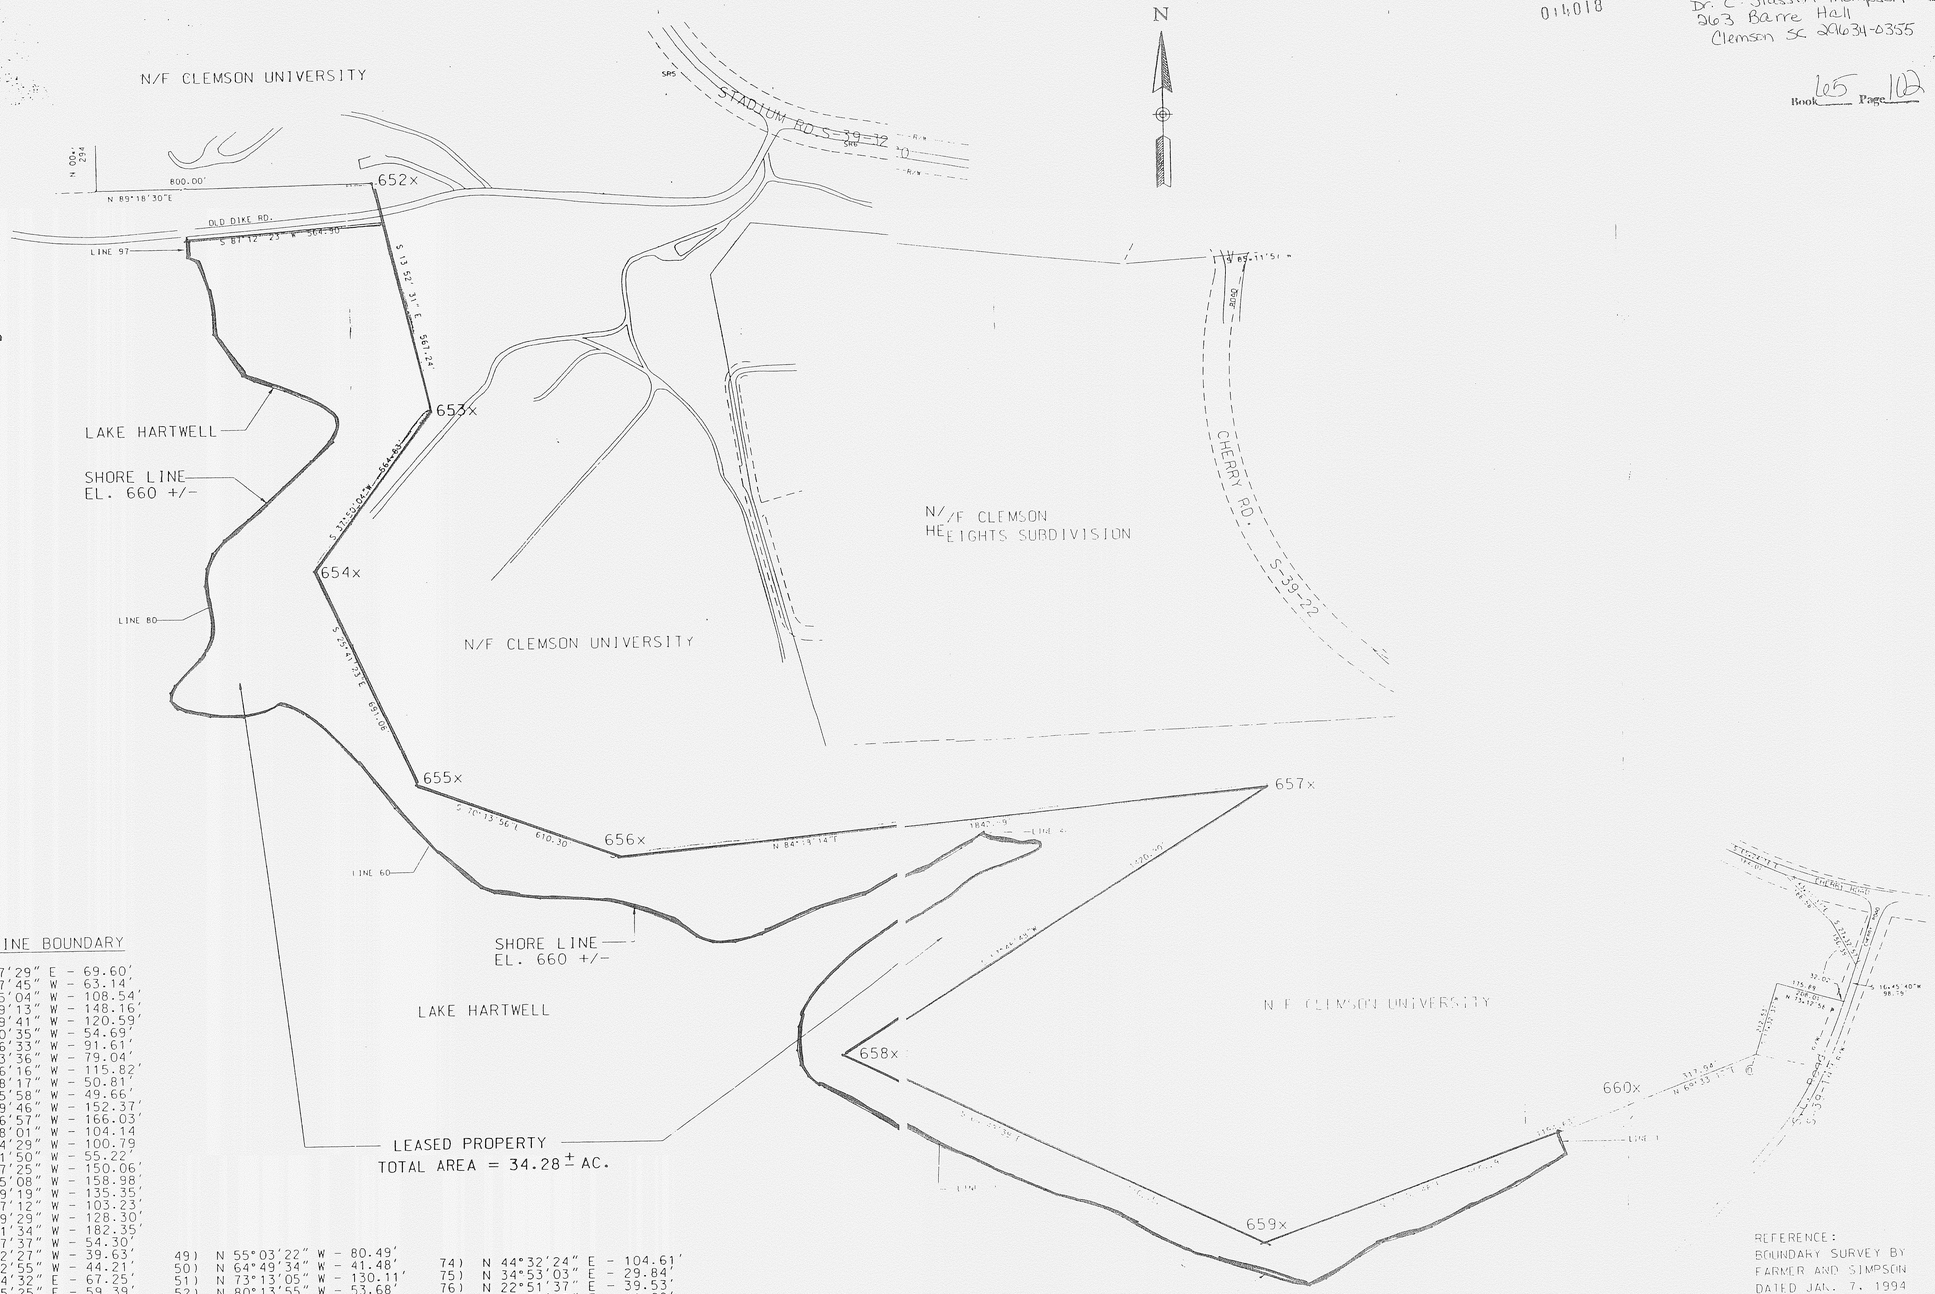

SHORE LINE BOUNDARY

1) S 19°57'29" E - 69.60'
2) S 58°57'45" W - 63.14'
3) S 59°15'04" W - 108.54'
4) S 65°29'13" W - 148.16'
5) S 63°39'41" W - 120.59'
6) S 71°10'35" W - 54.69'
7) S 75°36'33" W - 91.61'
8) S 59°43'36" W - 79.04'
9) S 56°36'16" W - 115.82'
10) S 68°18'17" W - 50.81'
11) N 80°05'58" W - 49.66'
12) N 72°09'46" W - 152.37'
13) N 71°36'57" W - 166.03'
14) N 65°48'01" W - 104.14
15) N 59°04'29" W - 100.79
16) N 62°21'50" W - 55.22'
17) N 72°47'25" W - 150.06'
18) N 67°55'08" W - 158.98'
19) N 62°59'19" W - 135.35'
20) N 66°57'12" W - 103.23'
21) N 59°19'29" W - 128.30'
22) N 60°51'34" W - 182.35'
23) N 54°47'37" W - 54.30'
24) N 35°02'27" W - 39.63'
25) N 11°52'55" W - 44.21'
26) N 02°54'32" E - 67.25'
27) N 18°25'25" E - 59.39'
28) N 35°25'19" E - 77.53'
29) N 45°59'41" E - 90.94'
30) N 52°49'45" E - 138.49'
31) N 60°17'35" E - 149.31'
32) N 51°29'37" E - 88.68'
33) N 56°04'07" E - 60.67'
34) N 68°26'14" E - 180.43'
35) S 53°23'22" E - 23.38'
36) N 70°26'31" W - 20.83'
37) N 87°15'19" W - 95.10'
38) N 78°18'13" W - 33.69'
39) N 66°18'14" W - 35.41'
40) S 47°54'59" W - 31.42'
41) S 59°30'27" W - 160.41'
42) S 73°17'20" W - 44.54'
43) S 61°15'38" W - 114.82'
44) S 74°45'27" W - 125.57'
45) N 66°26'09" E - 188.65'
46) N 74°50'40" E - 78.38'
47) S 89°28'44" W - 62.57'
48) N 71°08'09" W - 49.29'
49) N 55°03'22" W - 80.49'
50) N 64°49'34" W - 41.48'
51) N 73°13'05" W - 130.11'
52) N 80°13'55" W - 53.68'
53) N 88°10'15" W - 160.49'
54) N 82°57'48" W - 130.10
55) N 68°19'53" W - 41.62'
56) N 54°40'12" W - 33.47'
57) N 48°56'20" W - 128.25'
58) N 46°33'11" W - 102.63'
59) N 42°40'01" W - 79.73'
60) N 38°51'25" W - 94.28'
61) N 38°49'42" W - 108.87'
62) N 46°16'35" W - 88.94'
63) N 50°54'31" W - 74.02'
64) N 60°55'48" W - 58.57'
65) N 74°57'06" W - 39.46'
66) S 64°02'33" W - 46.81'
67) S 76°27'20" W - 63.19'
68) N 87°57'12" W - 85.62'
69) N 78°57'06" W - 71.29'
70) N 64°41'03" W - 34.61'
71) N 36°00'31" W - 23.22'
72) N 00°00'00" W - 22.20'
73) N 31°10'08" E - 25.28'
74) N 44°32'24" E - 104.61'
75) N 34°53'03" E - 29.84'
76) N 22°51'37" E - 39.53'
77) N 03°58'16" E - 41.08'
78) N 09°57'56" W - 105.18'
79) N 05°07'56" E - 50.86'
80) N 23°22'17" E - 45.88'
81) N 42°05'09" E - 51.77'
82) N 51°19'15" E - 91.08'
83) N 49°19'44" E - 137.99'
84) N 48°44'17" E - 107.45'
85) N 44°58'50" E - 77.25'
86) N 29°22'44" E - 46.38'
87) N 10°52'42" W - 30.14'
88) N 52°02'53" W - 49.05'
89) N 66°36'03" W - 114.66'
90) N 71°39'55" W - 92.28'
91) N 65°38'20" W - 39.34'
92) N 33°40'11" W - 149.65'
93) N 02°13'[illegible] - 58.17'
94) N 09°18'13" W - 70.17'
95) N 21°59'52" W - 80.15'
96) N 64°23'24" W - 99.17'
97) N 00°41'35" W - 50.00'

24 JUL 26 PM 3:5
Dr. C. Stasson Thompson
963 Barre Hall
Clemson SC 29631-0355
014018
Book 165 Page 102

S&W
STEVENS & WILKINSON
STEVENS & WILKINSON OF SOUTH CAROLINA, INC.
ARCHITECTURE ENGINEERING INTERIOR DESIGN
1401 MAIN STREET
COLUMBIA, S.C. 29201-2886
803/765-0338
FAX 803/254-2369

SEAL
SOUTH CAROLINA REGISTERED LANDSCAPE ARCHITECT 9059 MICHAEL C. HAMMACK

SOUTH CAROLINA STEVENS & WILKINSON OF SOUTH CAROLINA, INC. No. C00226 CERTIFICATE OF AUTHORIZATION

DRAWN BY
CHECKED BY
APPROVED FOR CONSTRUCTION ☐
NOT APPROVED FOR CONSTR. ☐

THIS DRAWING IS THE PROPERTY OF STEVENS & WILKINSON OF SOUTH CAROLINA, INC. UNAUTHORIZED USE OF ANY KIND, INCLUDING USE ON OTHER PROJECTS, IS PROHIBITED.

DATE	REVISIONS

PROJECT TITLE
CLEMSON UNIVERSITY GOLF COURSE PROPERTY

SHEET TITLE
COMPILED PLAT OF CORPS OF ENGINEERS LEASED PROPERTY

PROJECT NO.	SHEET NO.
© STEVENS & WILKINSON OF SOUTH CAROLINA, INC.	1
DATE JAN. 20, 1994	1 of 1

Book 165 Page 103

Exhibit A

16:23 15-FEB-1994 dwg/ss