American blueprint of columbia 322313

Newberry County

PLAT Book 2 page 205

00698

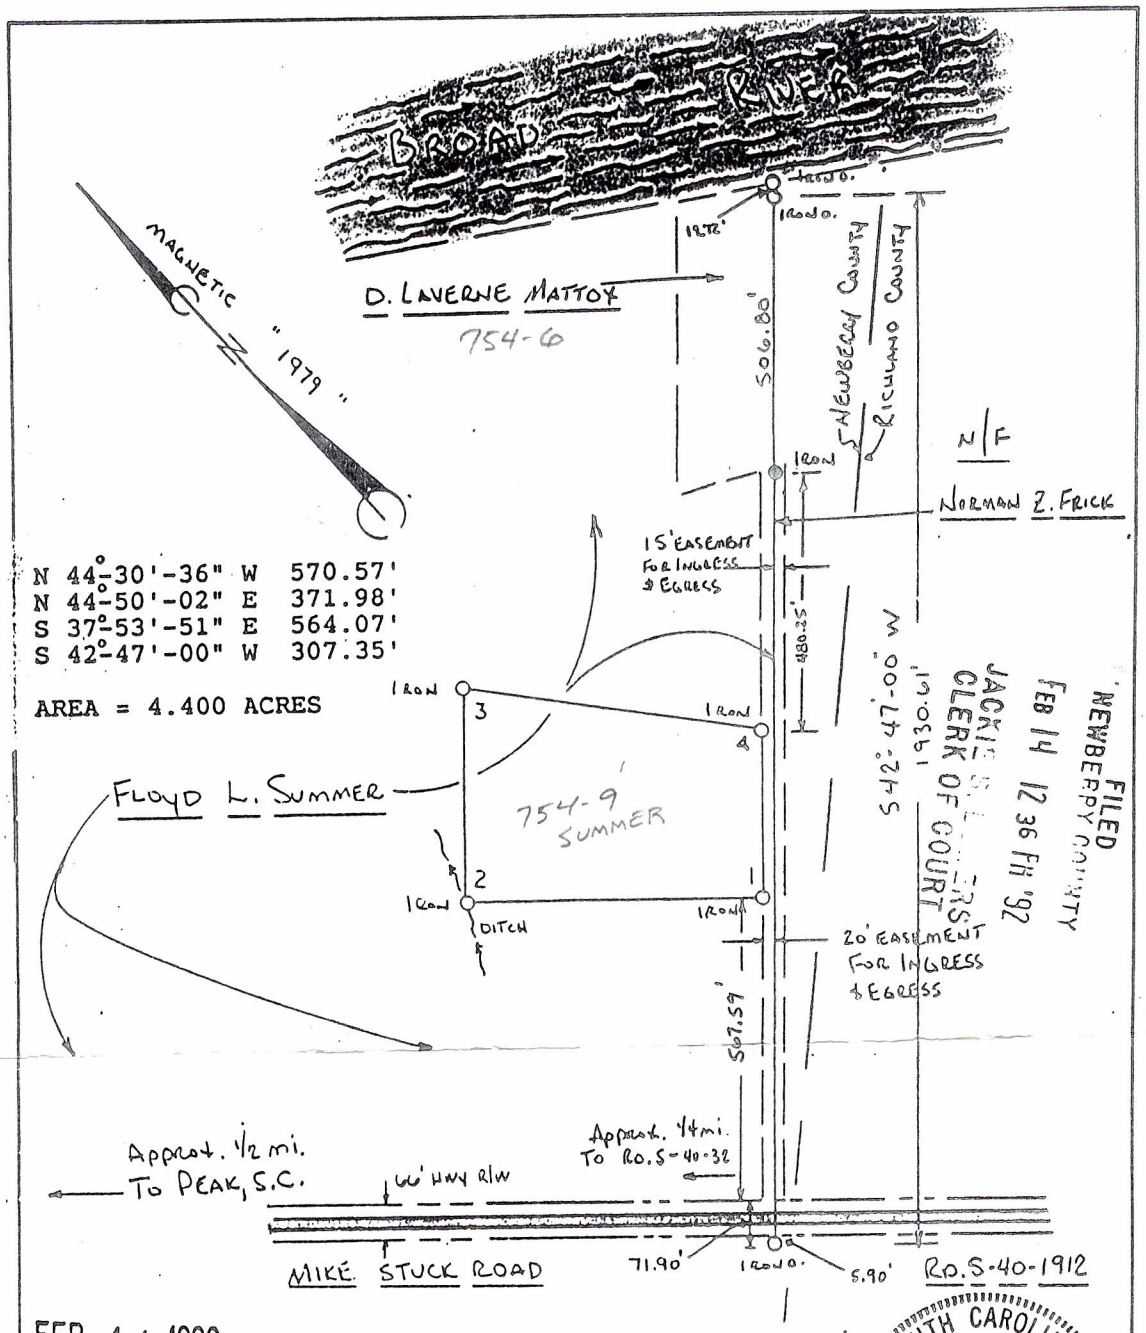

FILED NEWBERRY COUNTY FEB 14 12 36 PM '92 JACKIE S. BOWERS CLERK OF COURT

Filed this FEB 14 1992
Book 2 Page 205 - PROPERTY SURVEYED FOR
Clerk of Court, Newberry Co., S. C.
By Jackie S. Bowers

JAMES F. SUMMER

IN NEWBERRY COUNTY ~ NEAR PEAK, S. C.

SOUTH CAROLINA REGISTERED LAND SURVEYOR 7883 C. LA VERNE STEADMAN

The above survey of property is based on the following:

Description of property A PORTION OF 90 AND 5/8 ACRES SURVEYED FOR MARY A.M. MILLER & SENORA C. MAYOR, HEIRS

Shown on previous plat by G.A. DERRICK, SURVEYOR Dated FEBR. 8, 1894

Plat recorded in the Court Offices for NEWBERRY County, S. C. In ~~deed~~ book S172 page 489

I hereby certify that the measurements as shown above are correct and there are no encroachments or projections other than shown.

Asbill & Steadman, Inc. – COLUMBIA, S. C. DECEMBER 12, 1991; REVISED JAN. 14, 1998

Scale: 1" = 300' By P.L.S. No. 7883

150 600 0 300

DWG. No. A-22

T.M.S. No. 754 LOT No. 2

N.B. 1 pg. 9