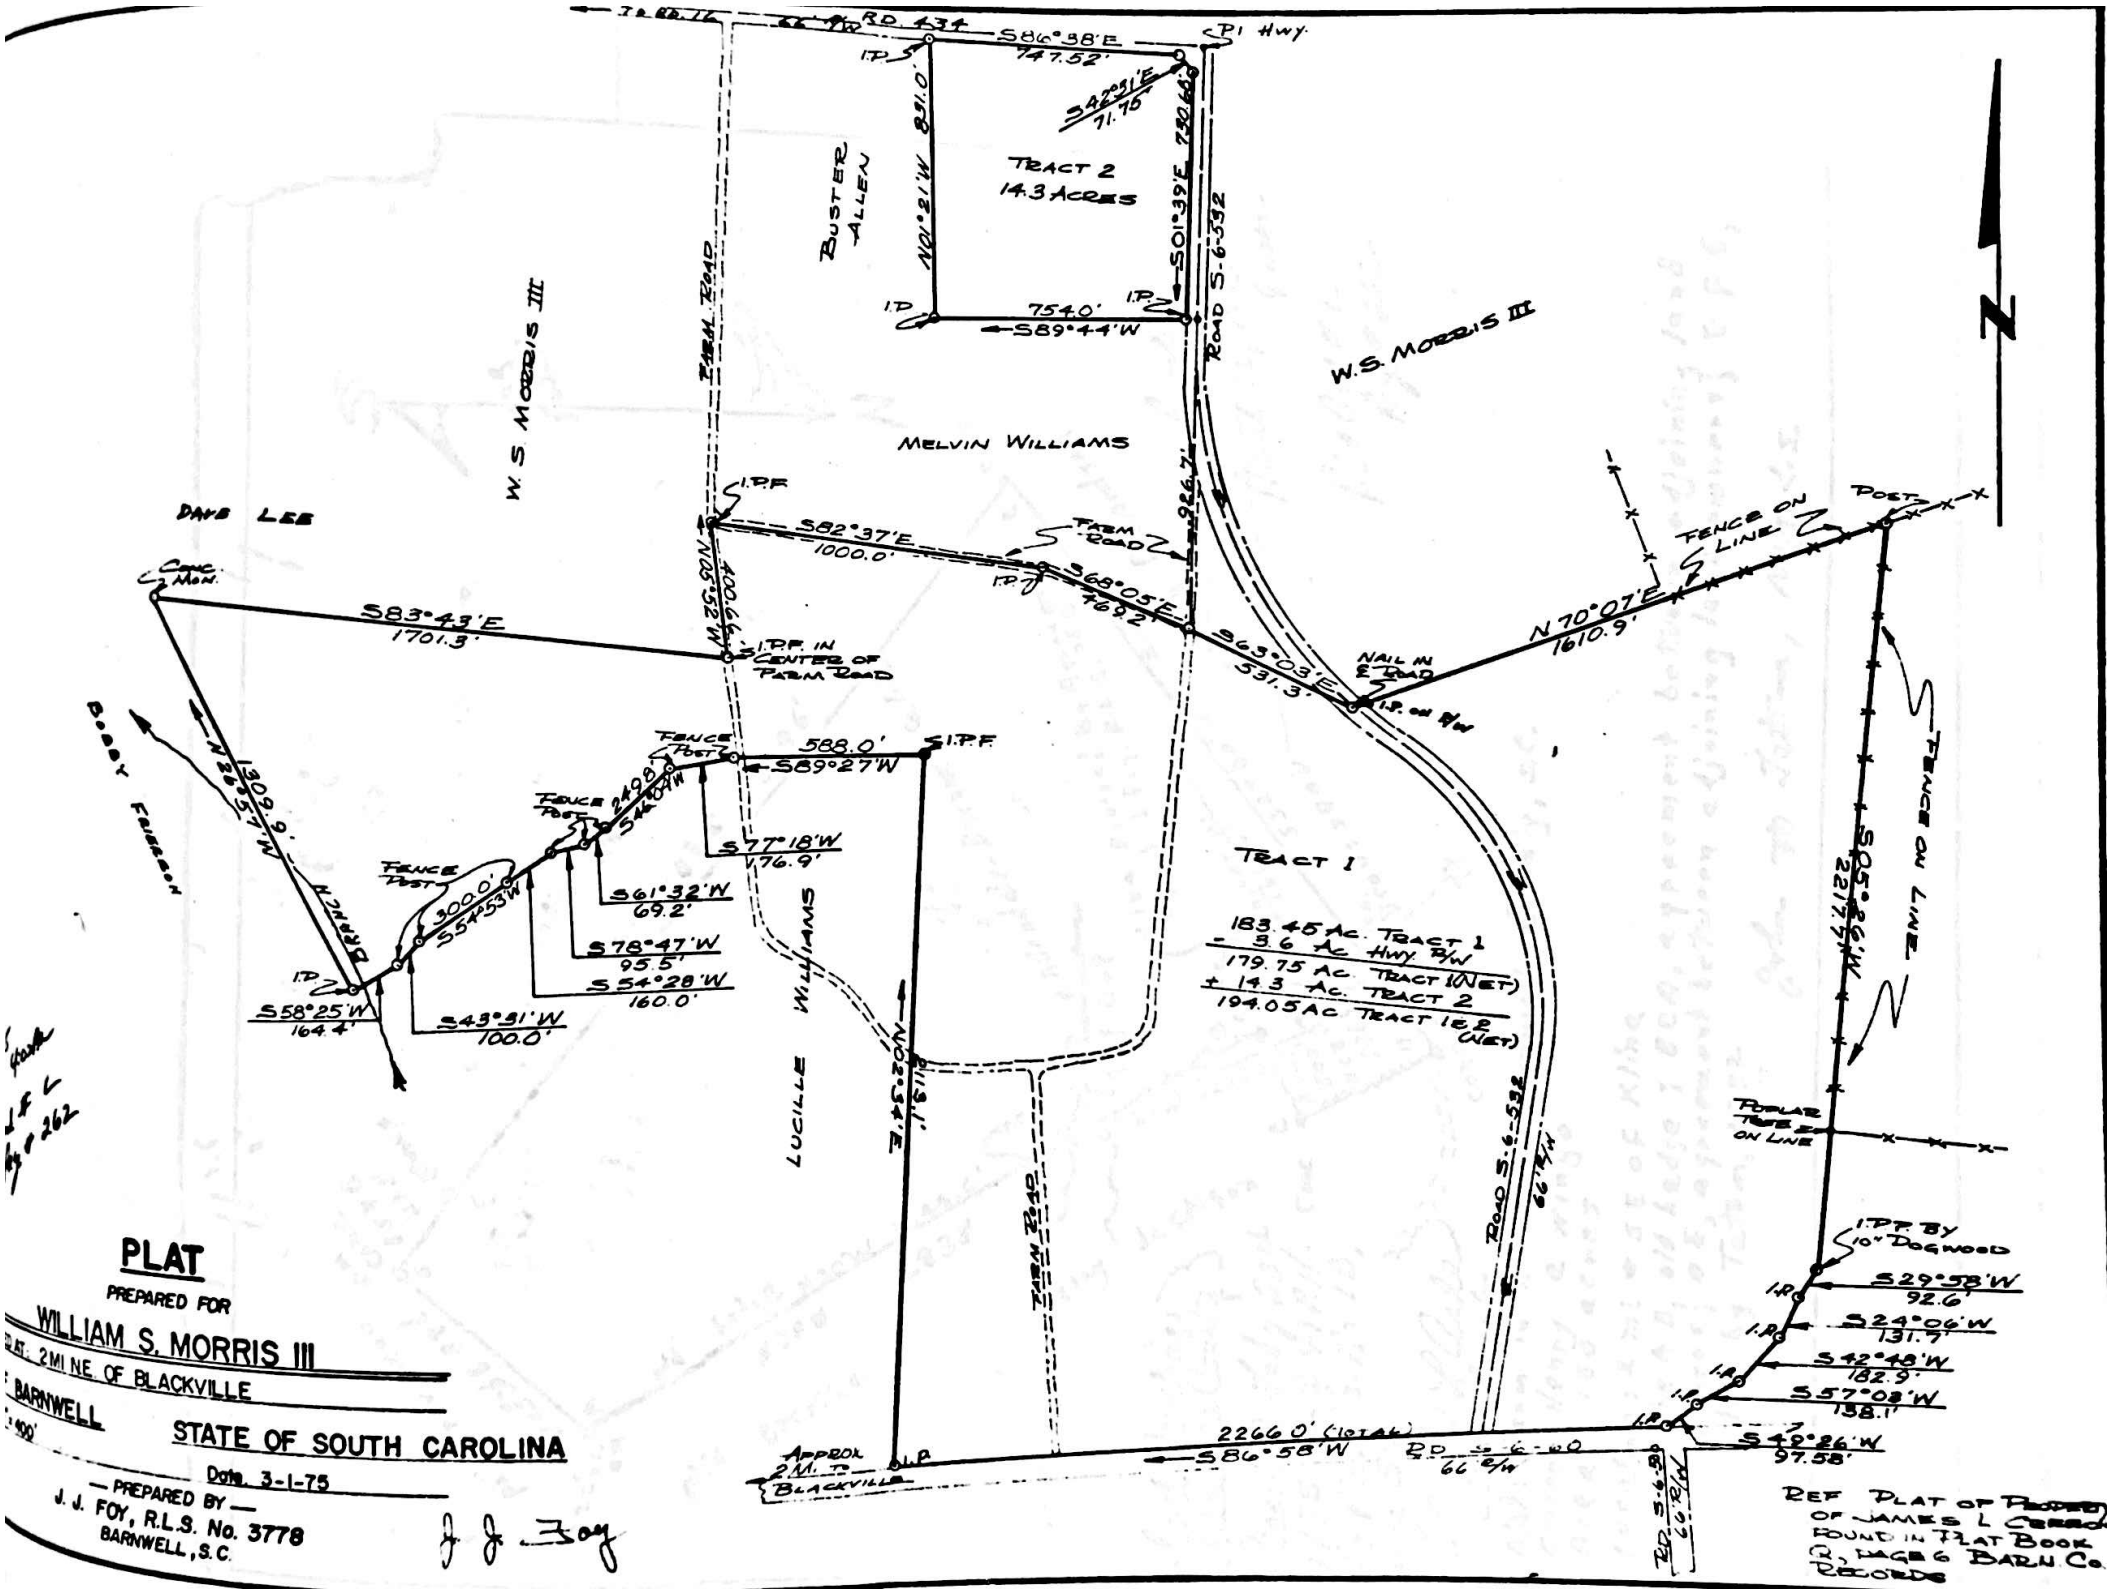

PLAT

PREPARED FOR

WILLIAM S. MORRIS III

LAT. 2 MI NE. OF BLACKVILLE

BARNWELL STATE OF SOUTH CAROLINA

Date 3-1-75

— PREPARED BY —

J. J. FOY, R.L.S. No. 3778

BARNWELL, S.C.

J. J. Foy

REF PLAT OF PROPERTY OF JAMES L. CREED FOUND IN PLAT BOOK Q, PAGE 6 BARN. CO. RECORDS

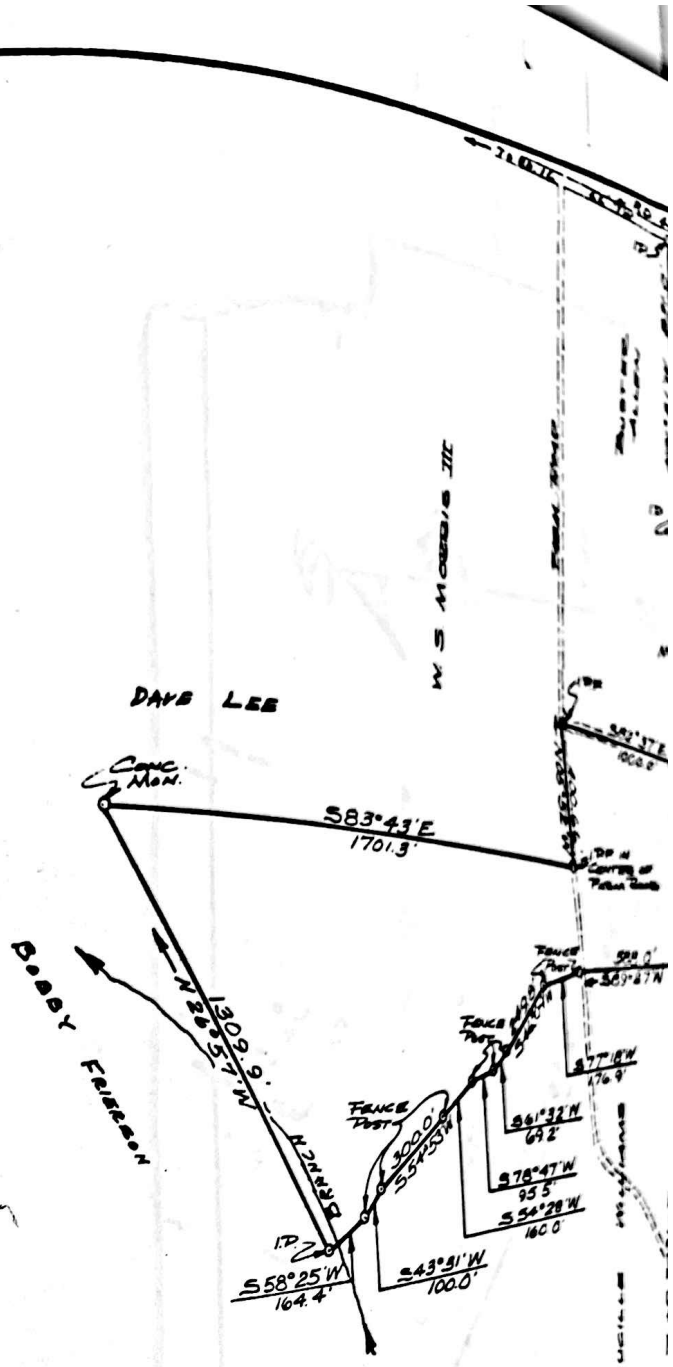

Recorded
March 11, 1975 4:02 PM
Plat Book II
Page # 262

PLAT

PREPARED FOR

WILLIAM S. MORRIS III

LOCATED AT: 2 MI. N.E. OF BLACKVILLE

COUNTY OF BARNWELL STATE OF SOUTH CAROLINA

Scale: 1" = 400' Date: 3-1-75

PREPARED BY

J. J. FOY, R.L.S. No. 3778
BARNWELL, S.C.

J. J. Foy